


Ex Foul

57 STATION ROAD PERMIT 3 ISLAND

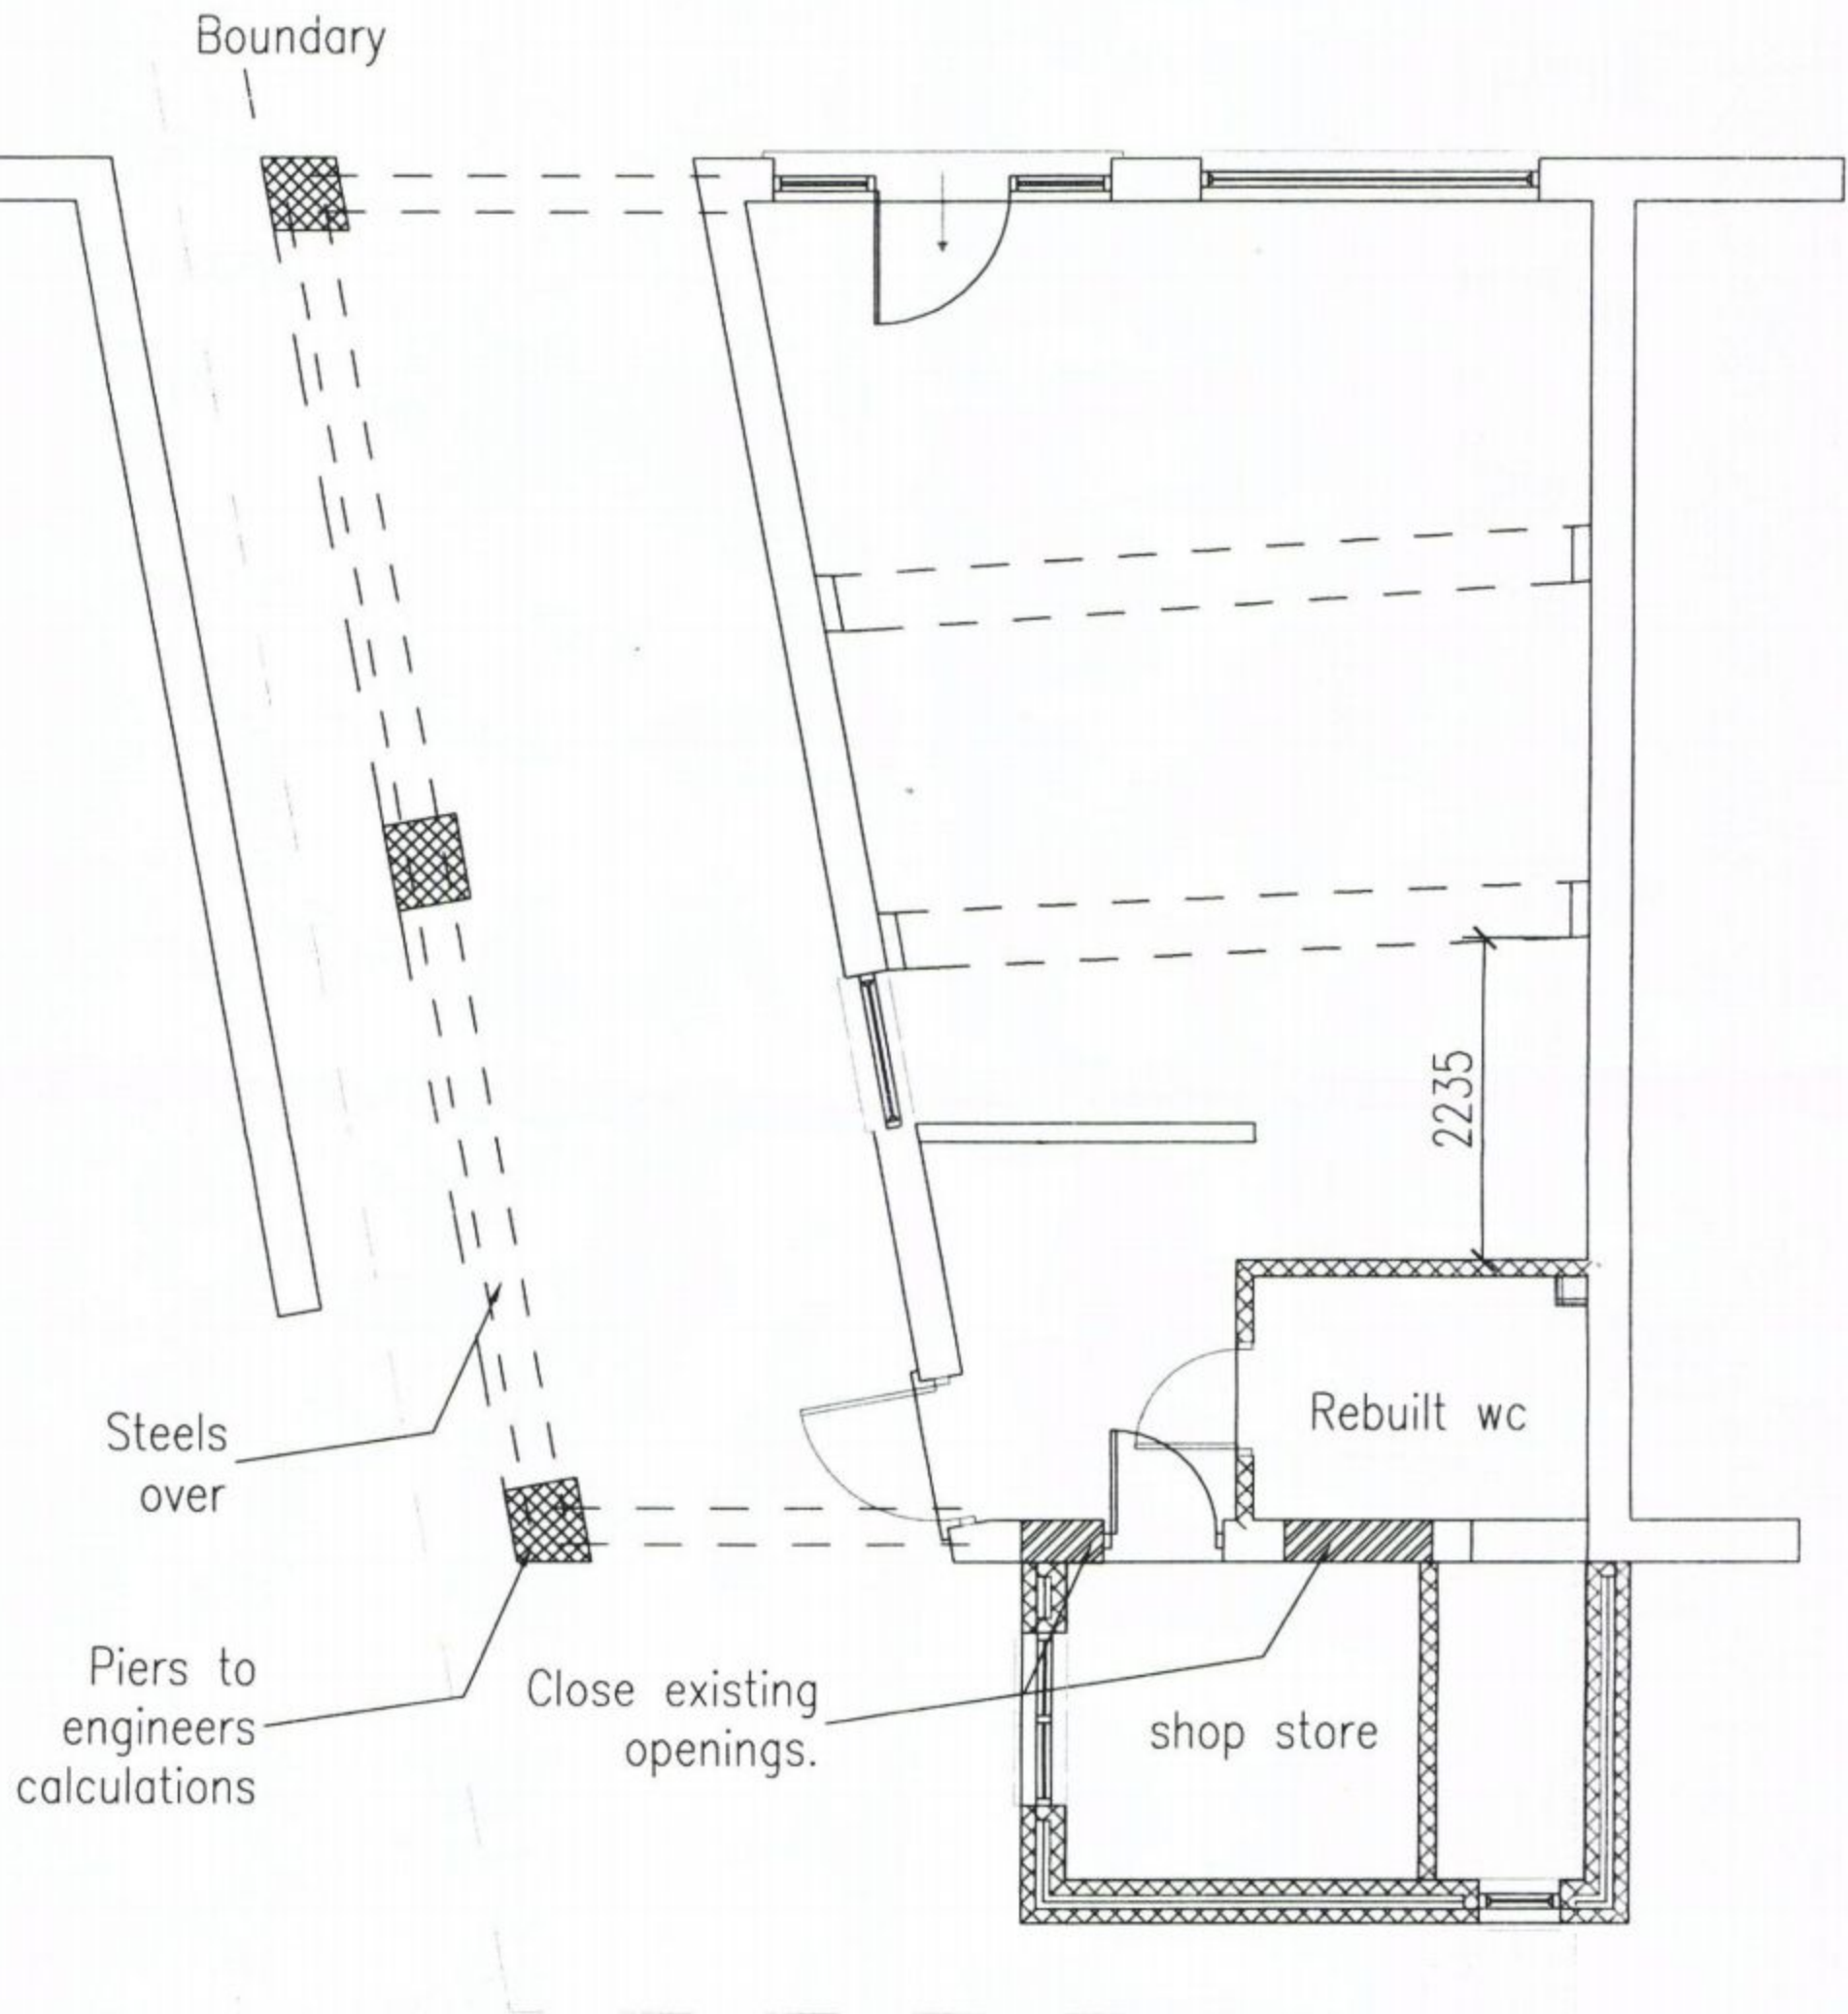

STEPHEN JUPP MRTPI
CHARTERED TOWN PLANNER

348 CHICHESTER ROAD, BOGNOR REGIS
West Sussex PO21 5BX
Tel 01243 822113
Email: steve@planning-solutions.co.uk
www.planning-solutions.co.uk



EXISTING
Proposed Ground Floor

Scale 1:50 @ A3
Date 15.04.08 Dwg. No. 5A