


EXISTING FENCING
AND WALL TO REMAIN

1.8 M NEW WOOD FENCE

9M METAL RAILINGS
AND GATES

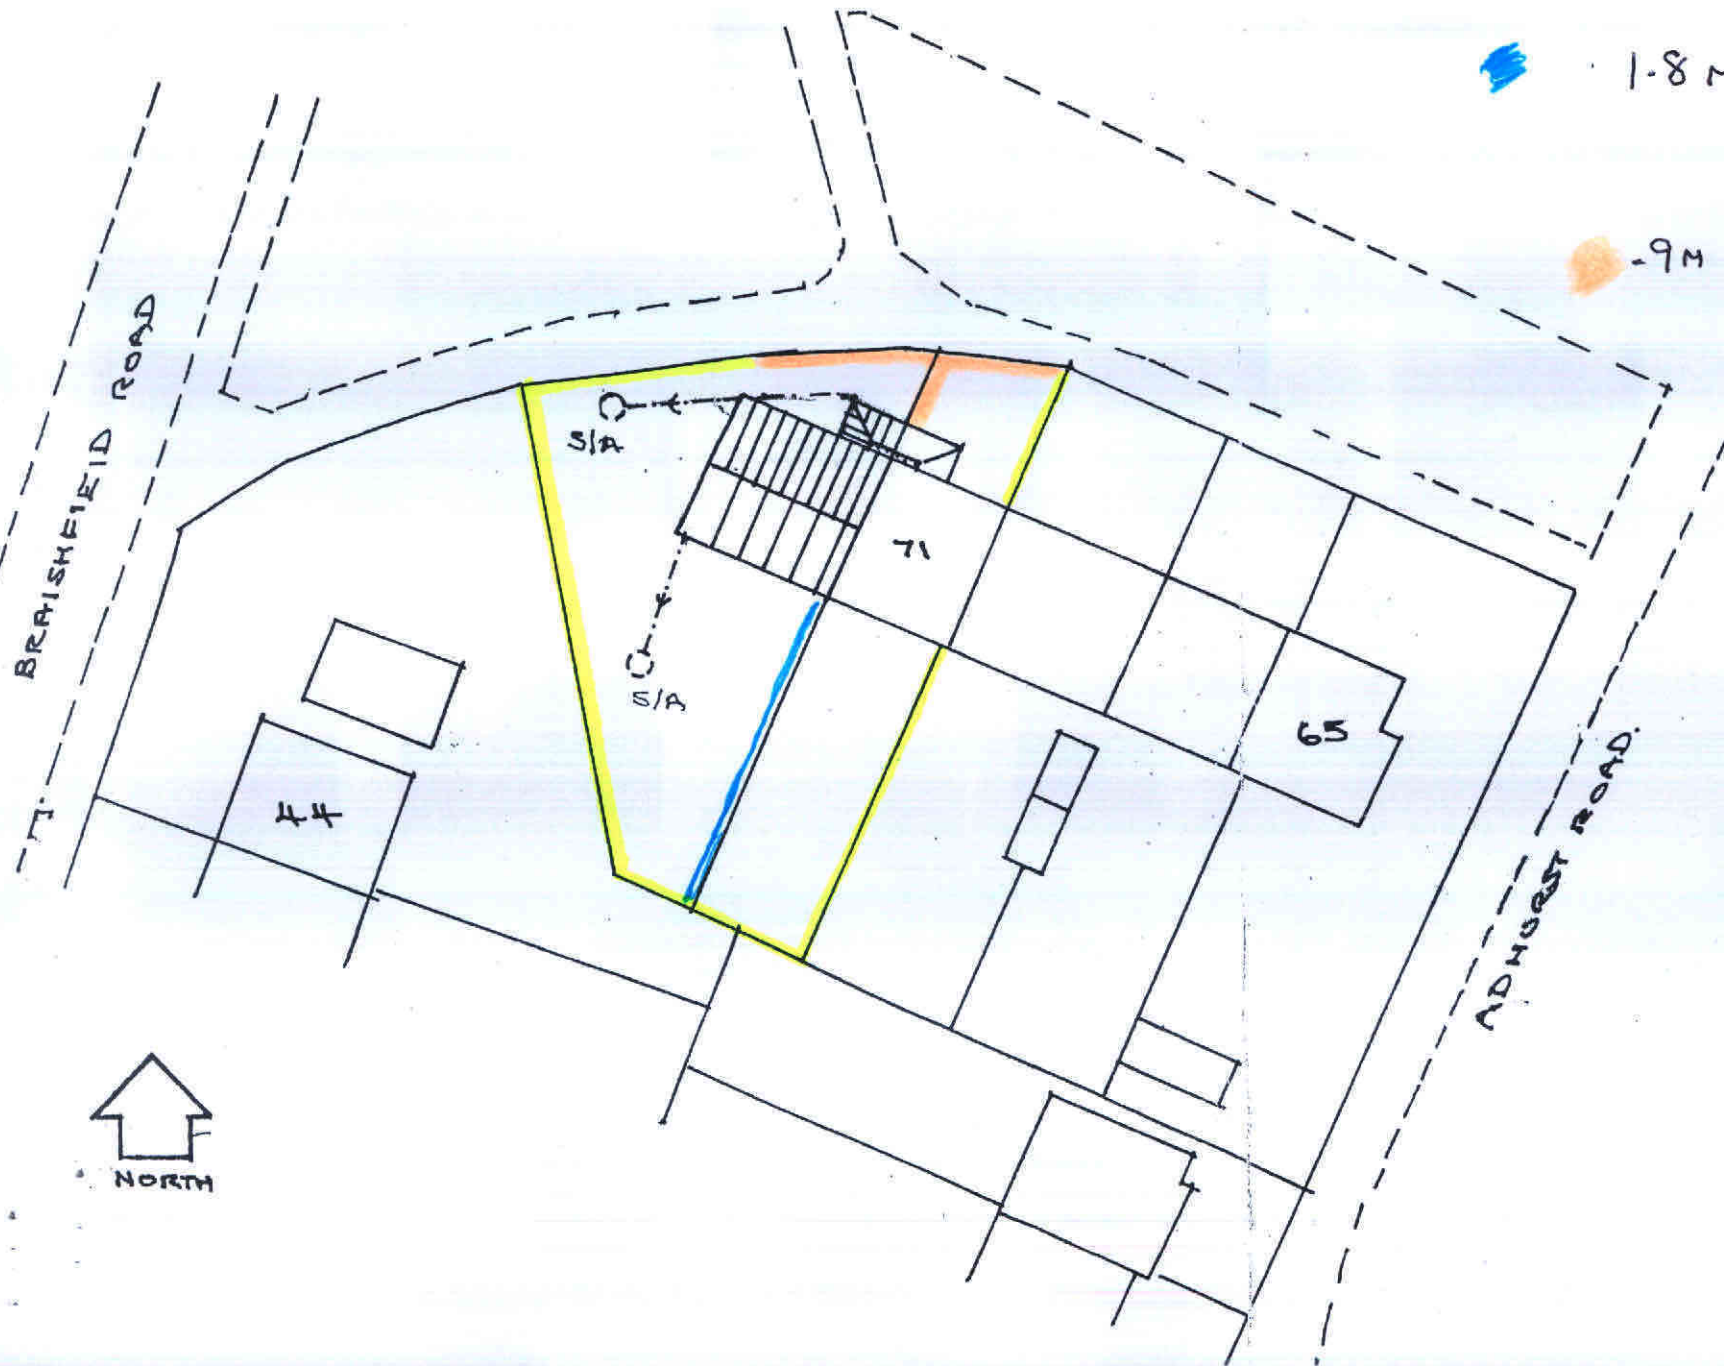

HAVANT BOROUGH
COUNCIL
23 JUN 2010
RECEIVED