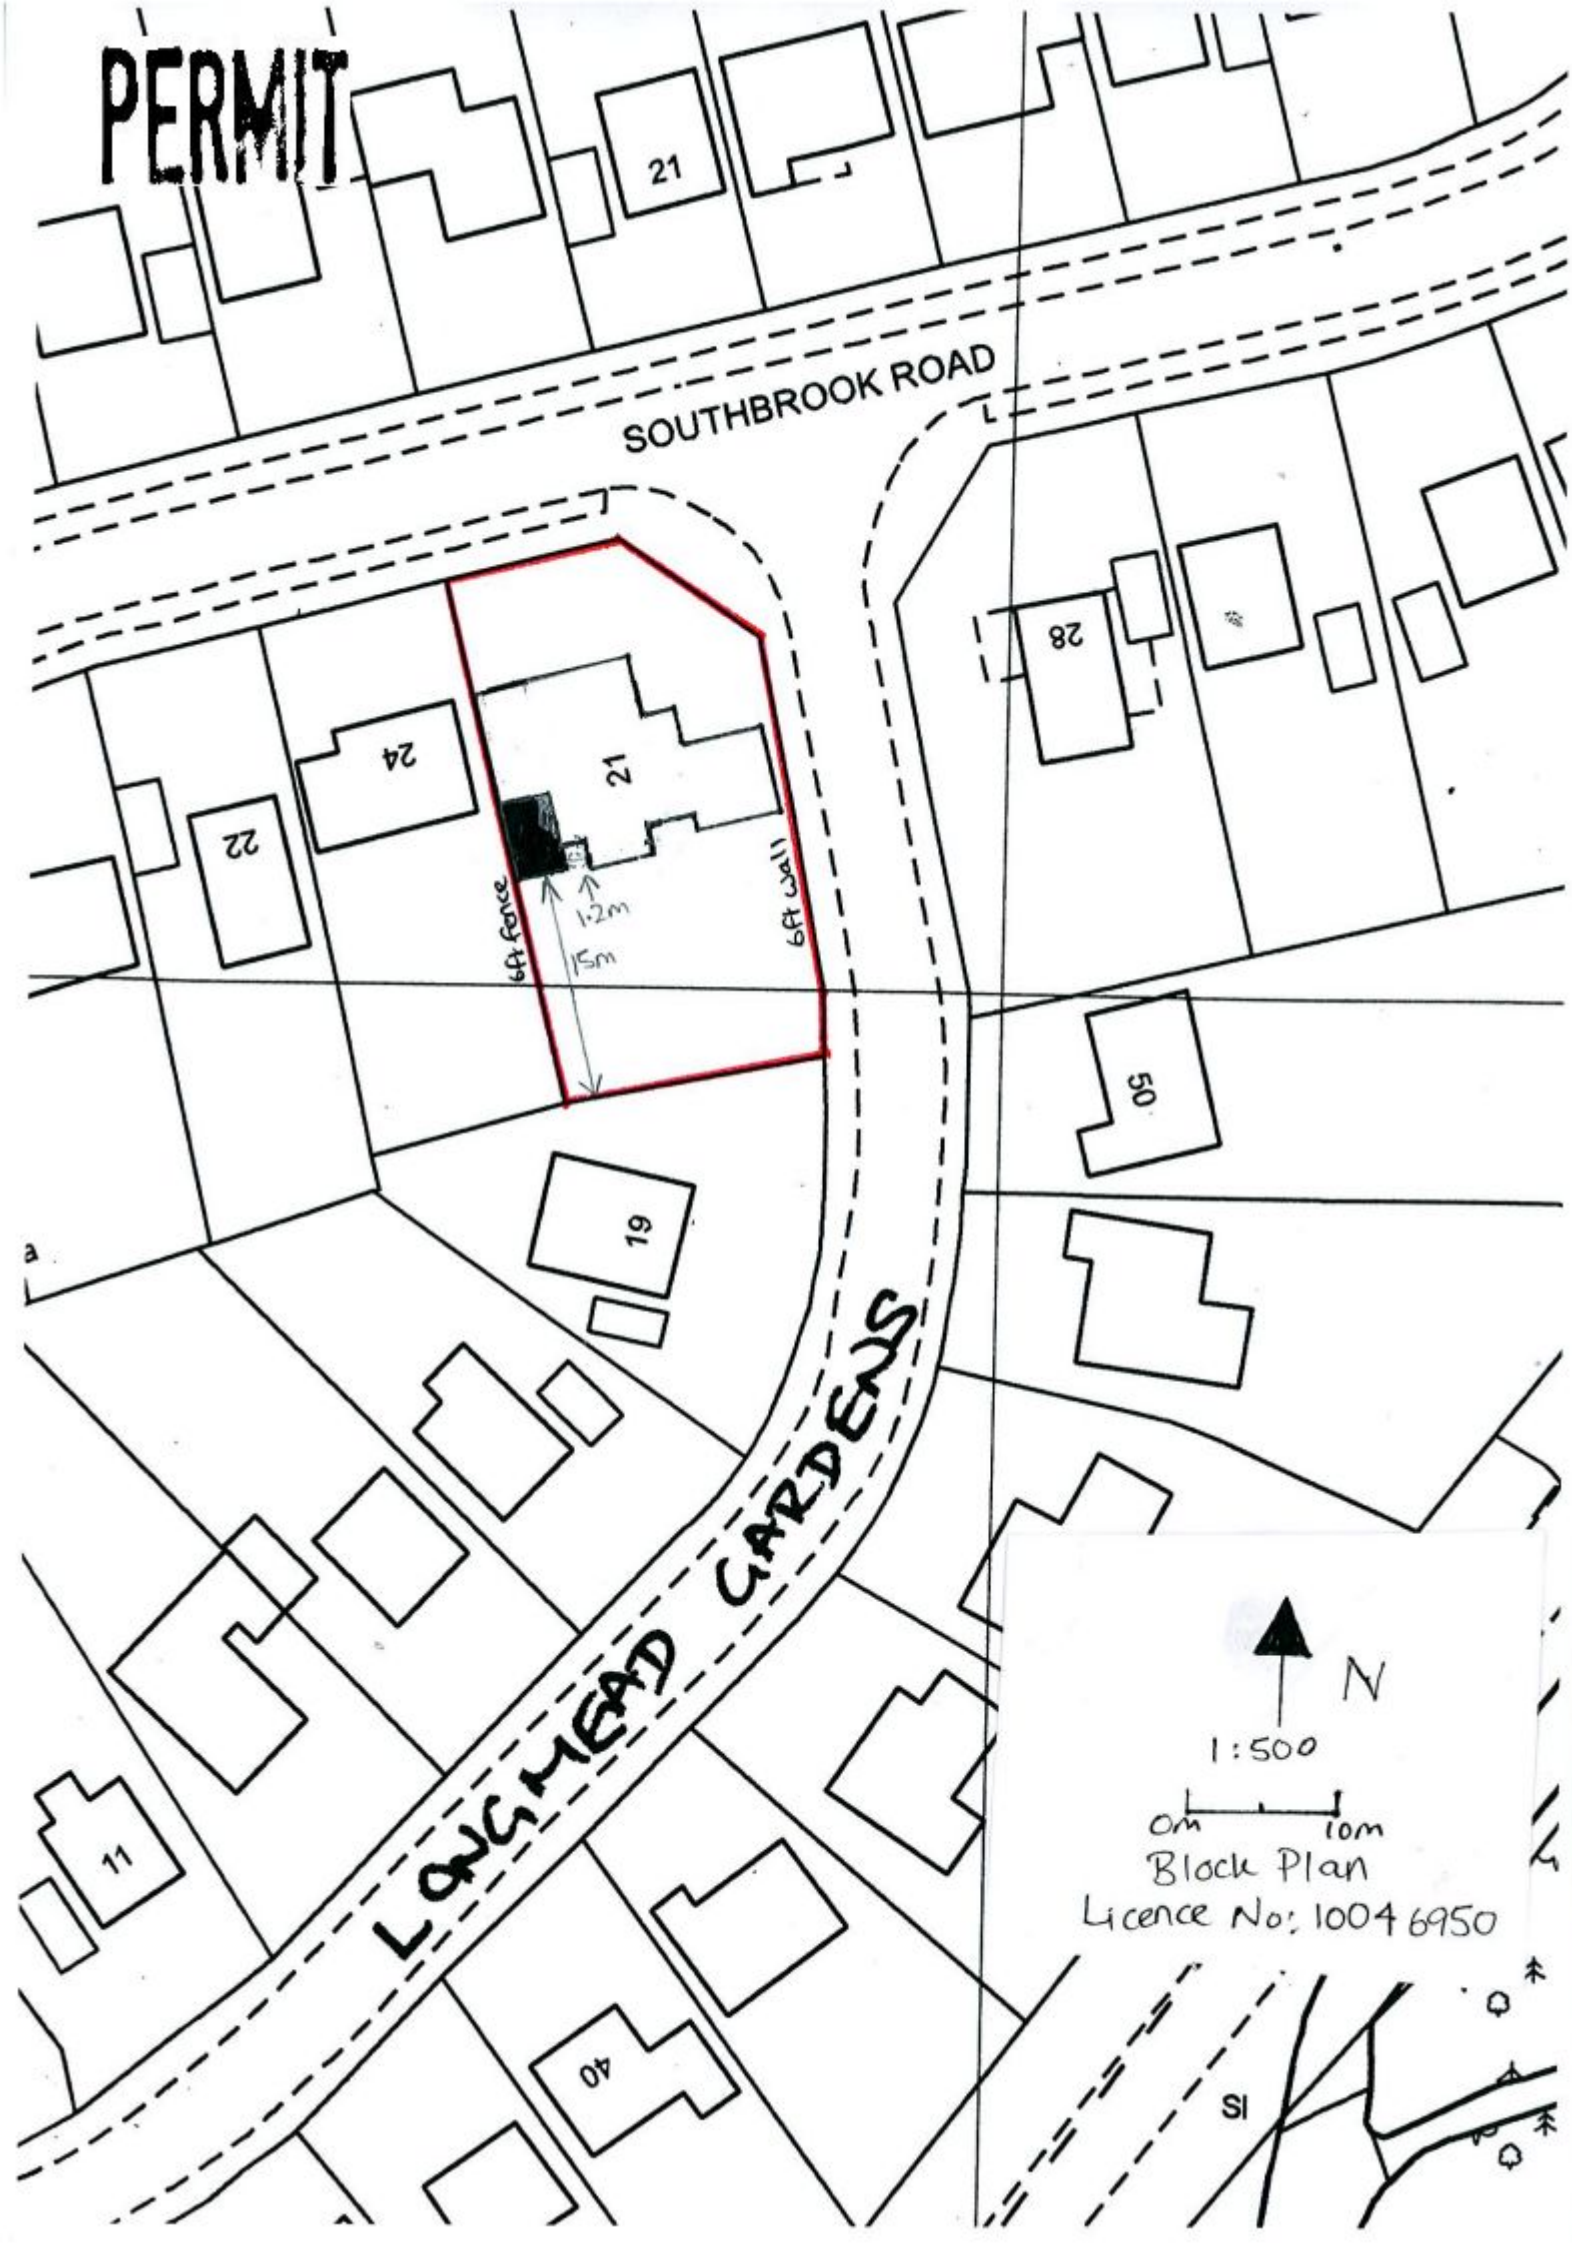
PERMIT
SOUTHBROOK ROAD
LONGMEAD GARDENS
21
28
24
22
19
50
40
11
6ft fence
6ft wall
1.2m
15m
N
1:500
0m
10m
Block Plan
Licence No: 100046950
SI