PERMIT

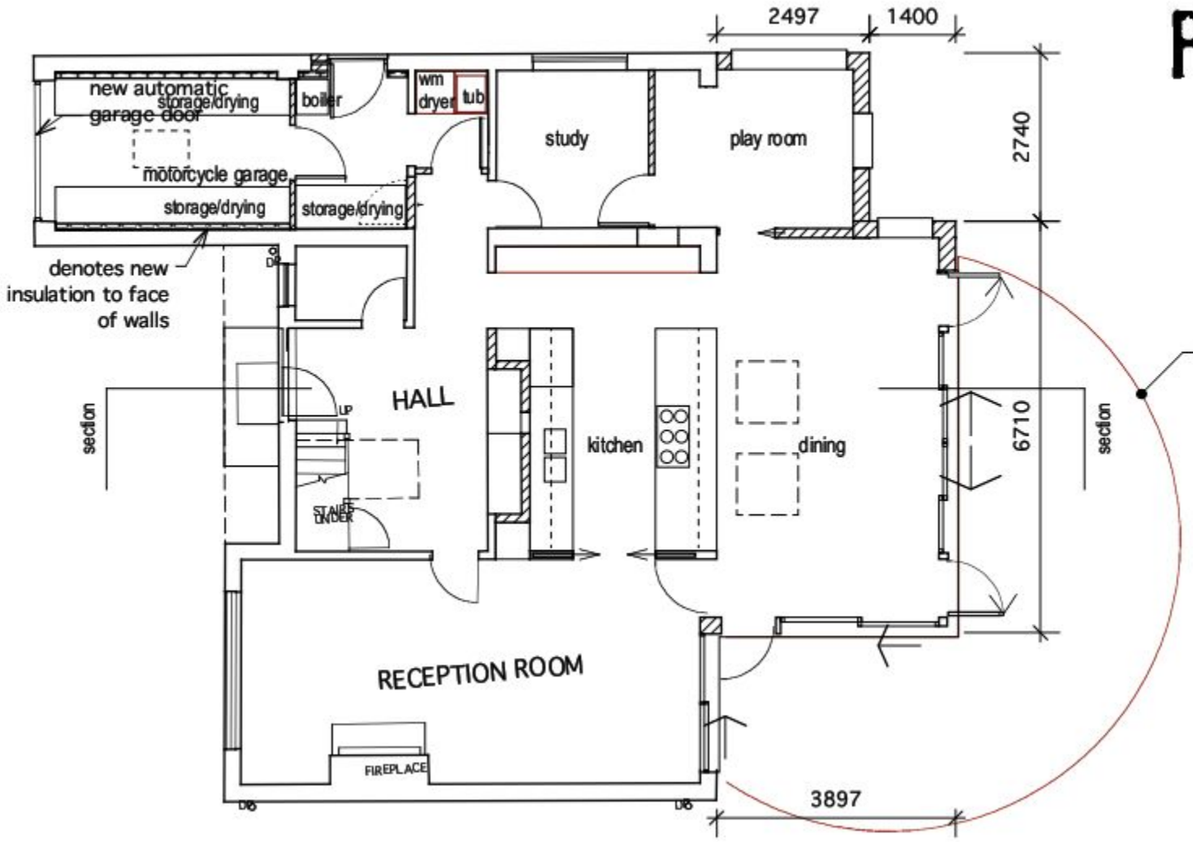

denotes outline of new paved area

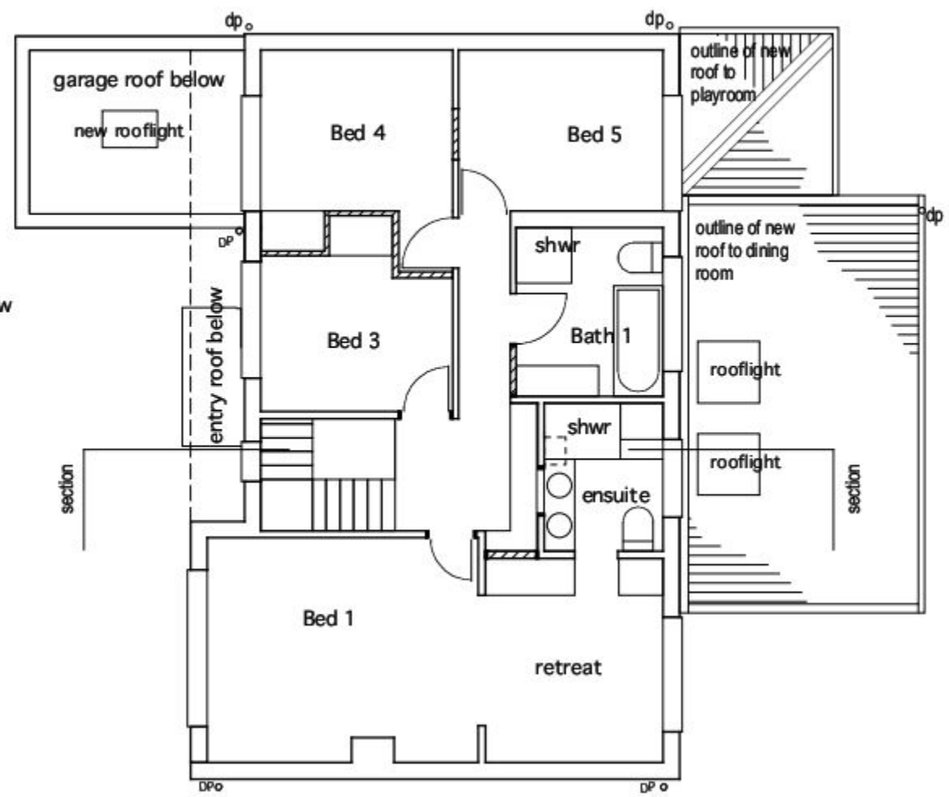

Proposed Ground Floor Plan

Proposed First Floor Plan

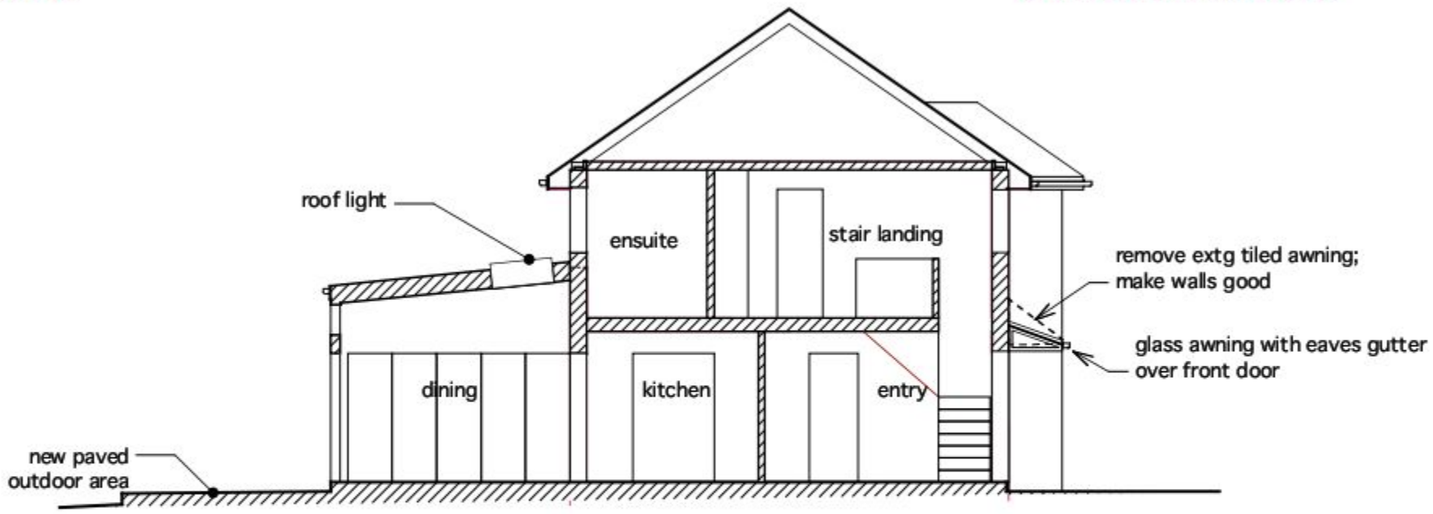

Proposed Cross Section - view North

	apx north; 0M 0.5 1.0 2.0 5.0 scale - metres 1:100 @ A3	architects: adam pearson design 10/20-28 Maddox St Alexandria NSW Australia 2015 adam@adampearsondesign.com.au +612 95162236 DATE 16 Oct 2010	Alterations + Additions at 11 Westbourne Ave Emsworth PO10 7QT for K. Percy + R. Sarti DRAWING TITLE **Proposed Plans and Cross Section** DRAWING No **P1**