



ground floor layout

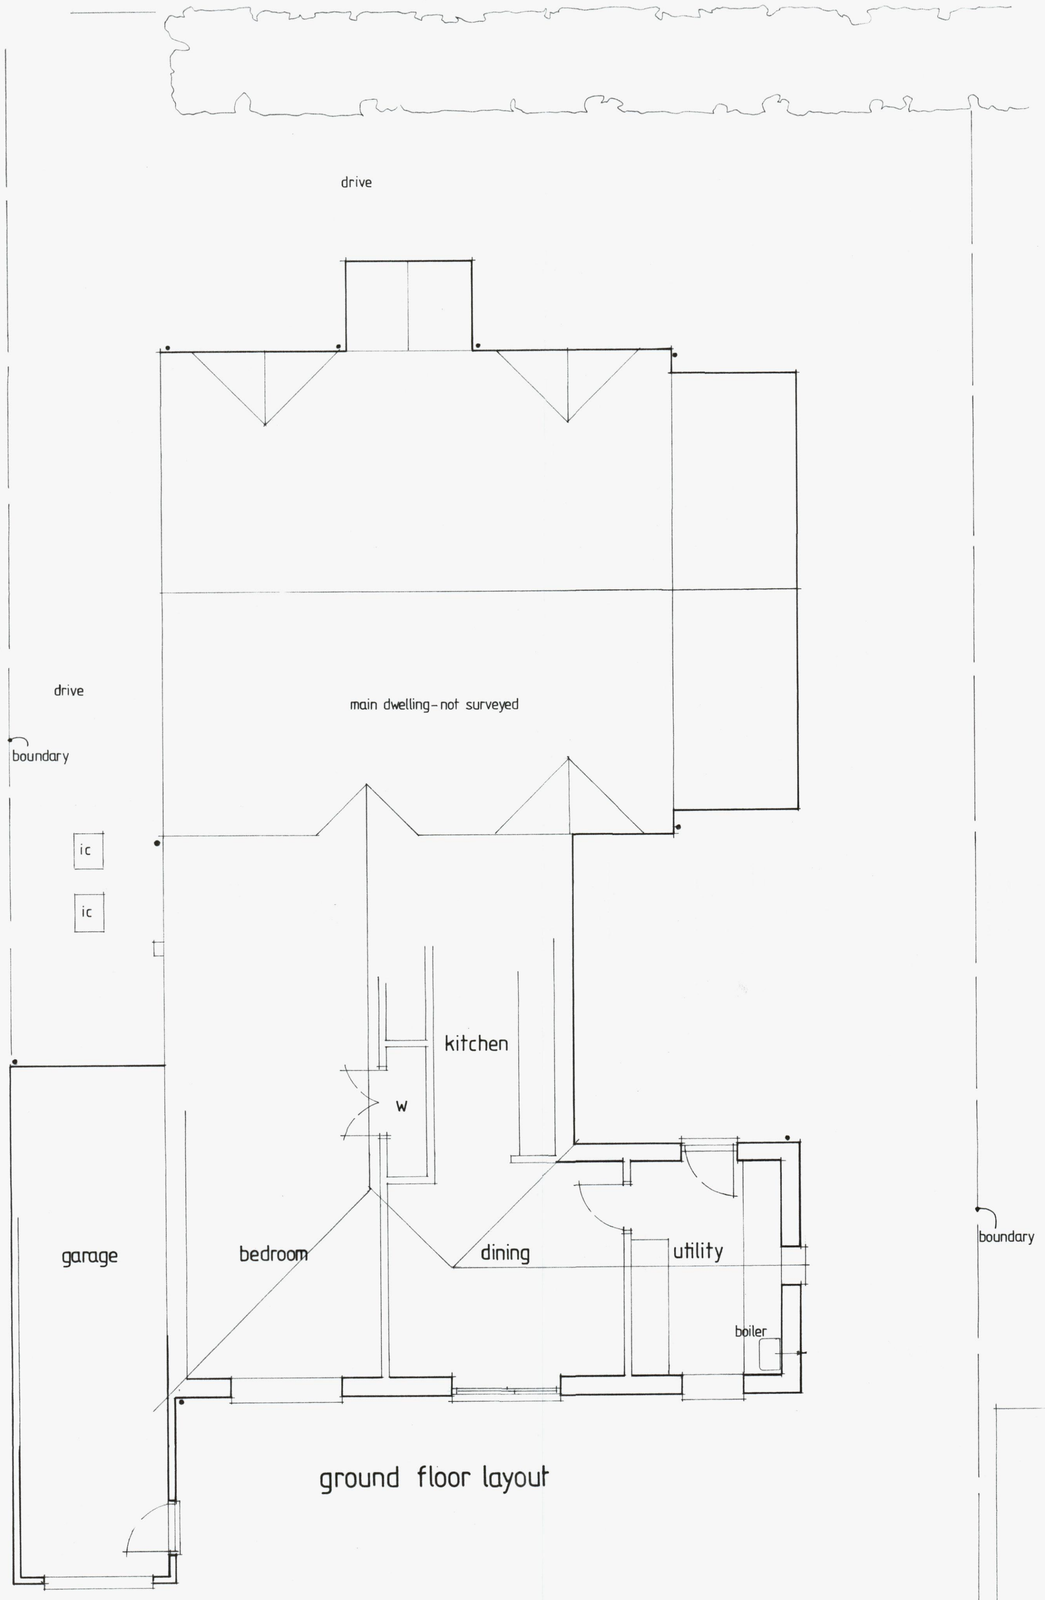

rear - northwest



side - southeast

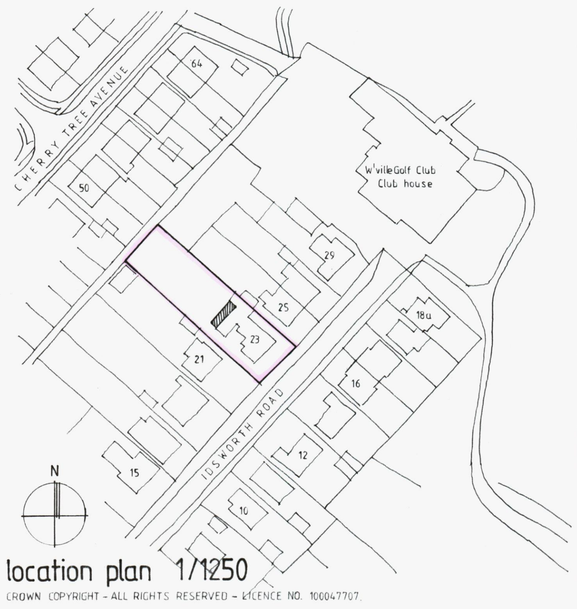

location plan 1/1250

CROWN COPYRIGHT - ALL RIGHTS RESERVED - LICENCE NO. 100047707.

EXISTING SURVEY,
23 IDSWORTH ROAD, COWPLAIN,
WATERLOOVILLE, PO8 8BD,
FOR MRS. L. PRATT.

Scale : 1/50.

Drwg. no. 11/13/1.

November 2011.

HAVANT BOROUGH COUNCIL
18 NOV 2011
RECEIVED