PERMIT

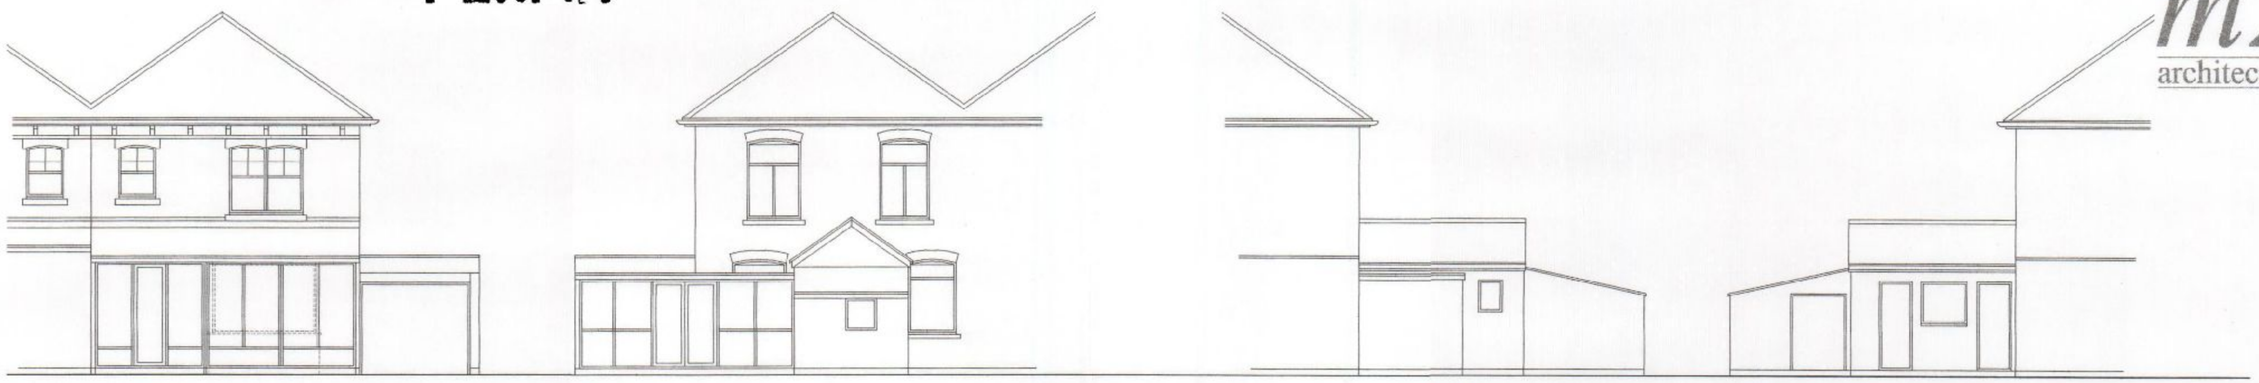

Front | Rear | Side | Side

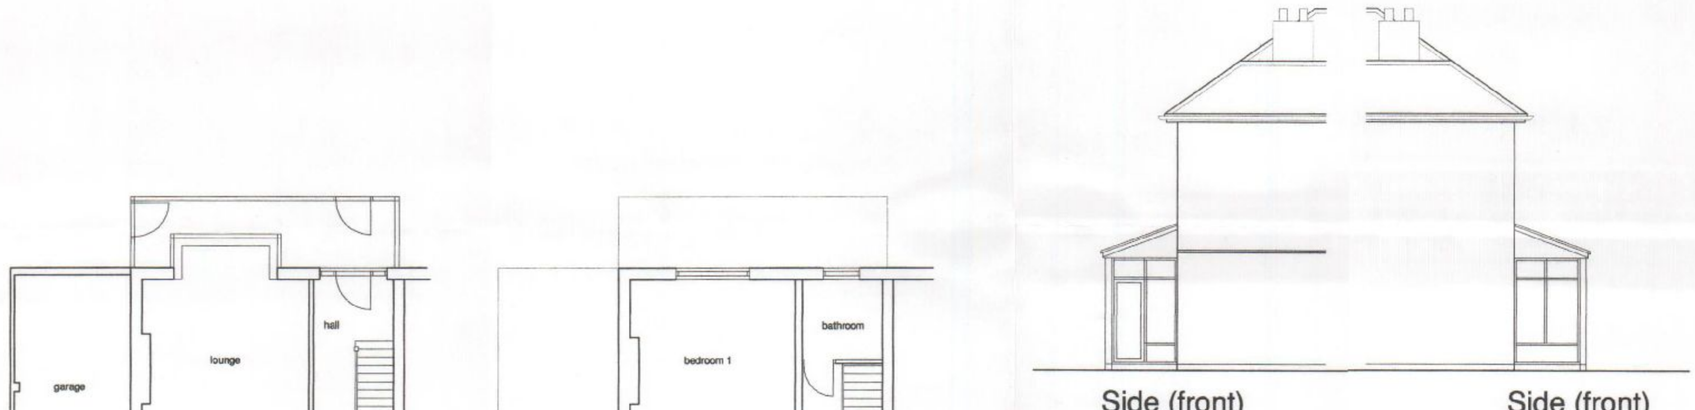

Side (front) | Side (front)

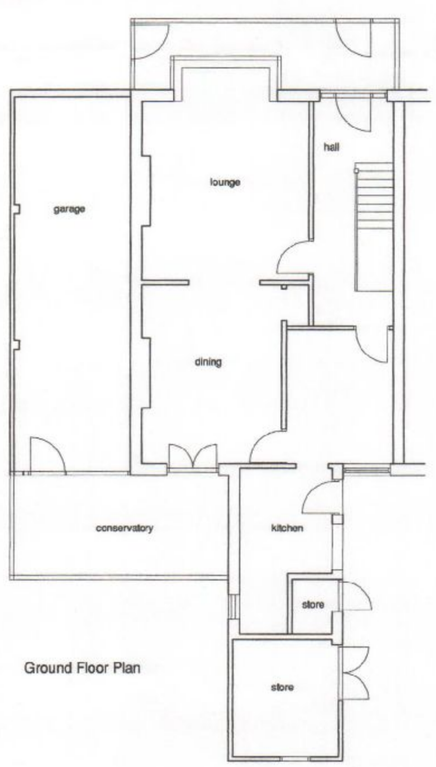

Ground Floor Plan

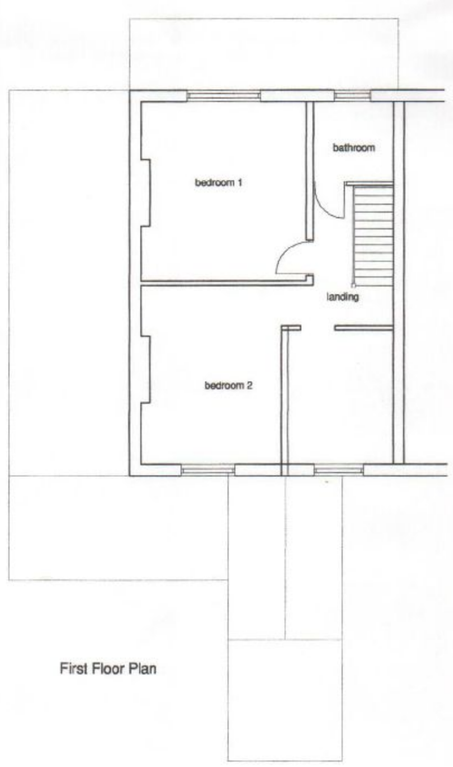

First Floor Plan

HAVANT BOROUGH COUNCIL
28 JUN 2011
RECEIVED

B	Existing front enclosure indicated	mw 27.06.11	
A	Kitchen door indicated on plan	mw 16.12.10	Chk / Date
-	Original Issue		
Rev		Dwn / Date	Chk / Date

This drawing is copyright and must not be disclosed to third parties without permission
Scaled dimensions are not to be used for construction

4 Queensgate
Queens Road
Fareham
Hampshire
PO16 0NW

Tel: 01329 288911
Fax: 01329 221913
E-mail: admin@m2architecture.com

m2 architecture
architectural technologist

PROJECT

Proposed Alterations to
11 Beechworth Road
Havant

CLIENT

Mr & Mrs Davies

DRAWING TITLE

Plans, Elevations
Existing

PROJECT NO.	DRAWING NO.	REV.	SCALE
10032	102	B	1:100 @A1