THis drawing shall not be scaled except for planning purposes.

All dimensions to be checked on site where applicable, prior to commencement on site.

Differences between drawings, and between drawings and specification or bills of quantities to be referred to the Architect for clarification.

All works shall conform to he current edition of the Building Regulations and other relevant statutory requirements.

All materials and workmanship shall conform with the relevant British Standard Specifications and Codes of Practice.

THis drawing is the copyright of Head, Roberts and Associates and shall not be copied or reproduced without permission.

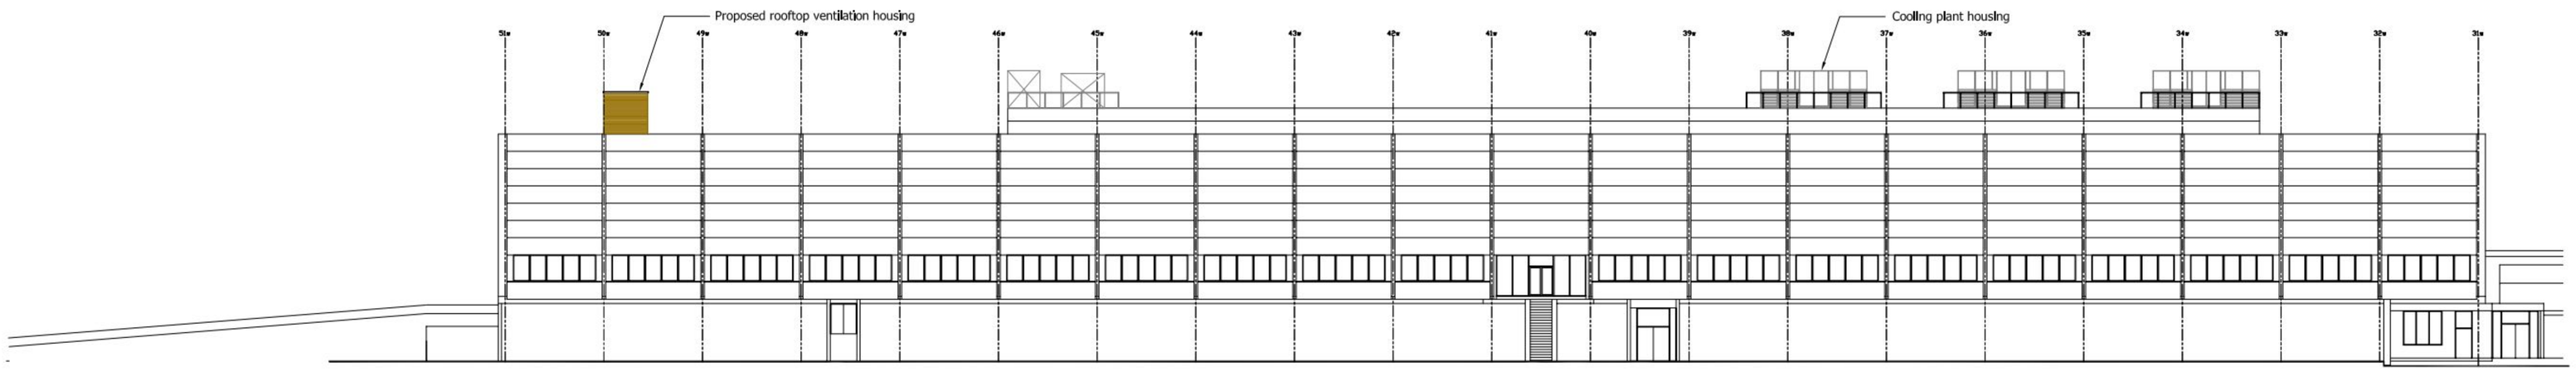

South Elevation

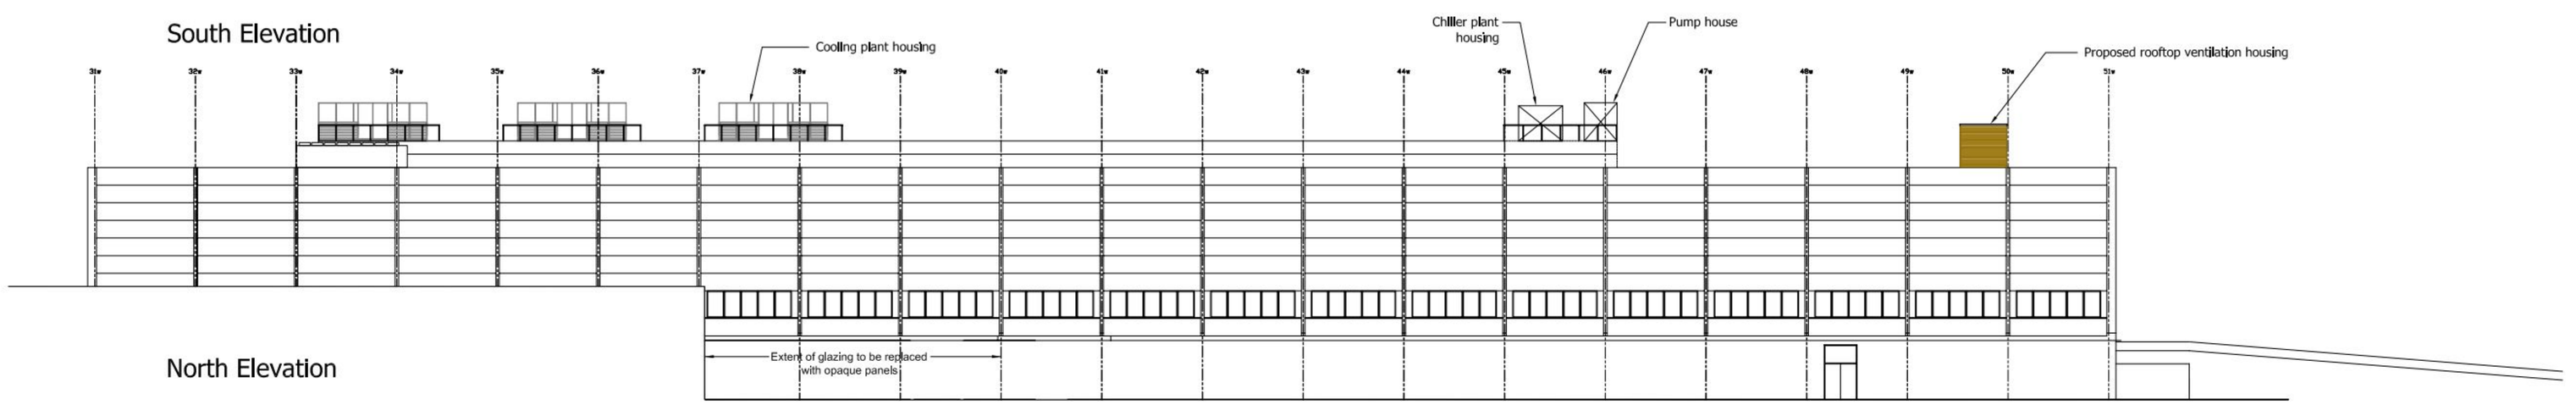

North Elevation

PERMIT

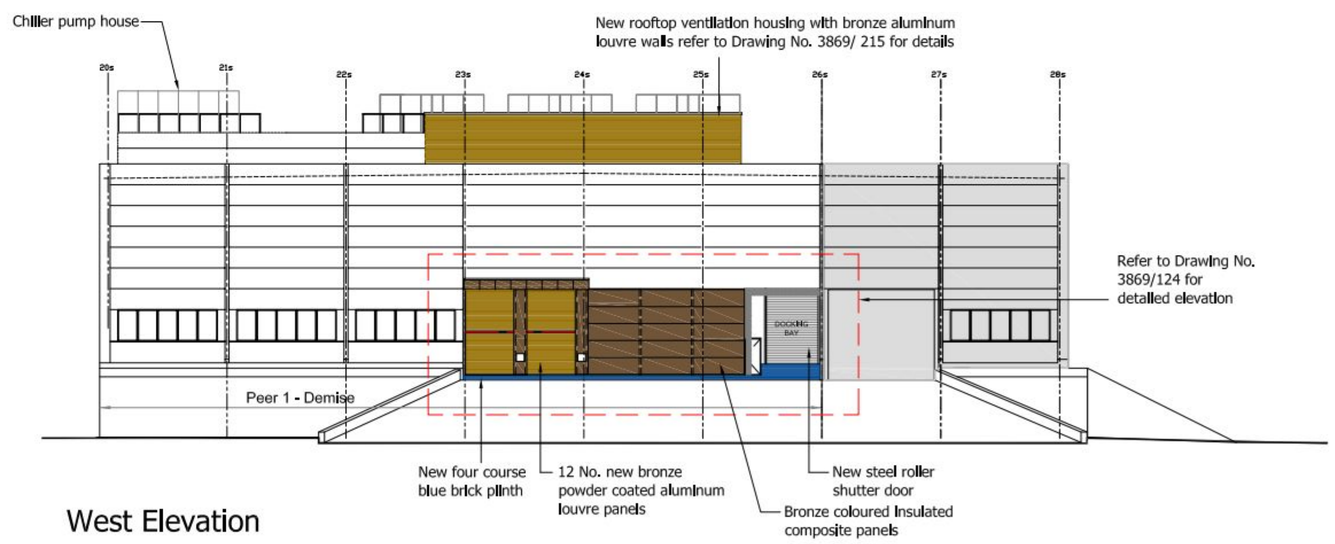

West Elevation

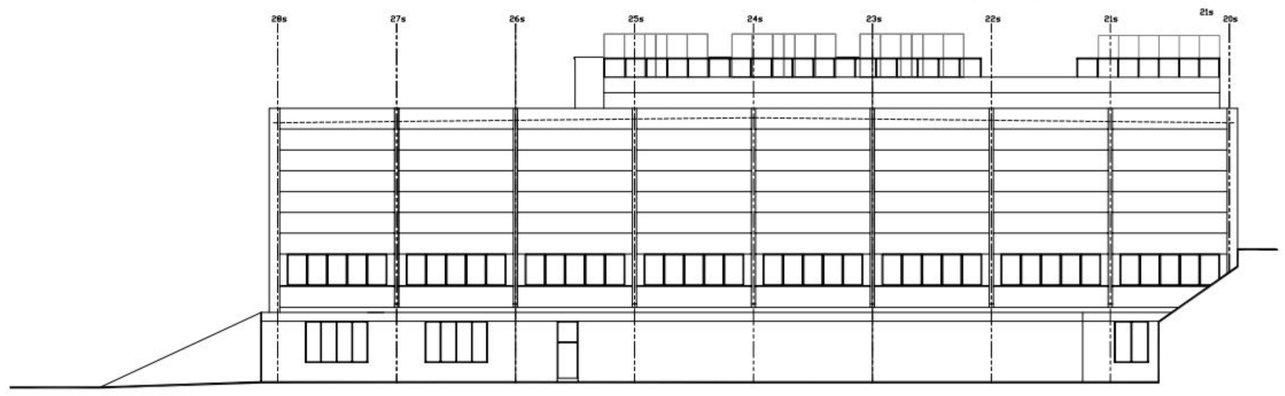

East Elevation



SCALE BAR METRES

REV.	DATE	DESCRIPTION	BY
K	25.07.11	Louvre wall detail amended	AG
J	05.07.11	Roof top plant for phase 1 installation only shown	AG
H	22.06.11	Chiller plant & acoustic screen added. Excool units support structure raised	AG
G	15.06.11	Annotation amended	DS
F	17.05.11	Grid lines added & cooling plant housing raised	AG
E	09.05.11	Door added next to dock leveller	AG
D	04.05.11	Cooling plant and chiller housing shown	DS
C	06.04.11	Rooftop ventilation housing repositioned	AG
B	11.03.11	Air intake size reduced, and roller shutter added to docking bay	DS
A	07.03.11	North and South elevation amended	DS

HEAD, ROBERTS & ASSOCIATES
1 Station Terrace
Shawford, Hants.
SO21 2BN
Tel: 01962 711111
Fax: 01962 711100
Email: mail@headroberts.co.uk

Client
Evolve Infrastructure Solutions

Job Title
Peer 1 Data Centre, Langstone Technology Park

Drawing Title
Proposed Elevations Phase I

Drawing No.	Revision
3869/121	K

Scale	Date	Drawn By	Checked By
1:250 @A1	01.03.11	DS	-