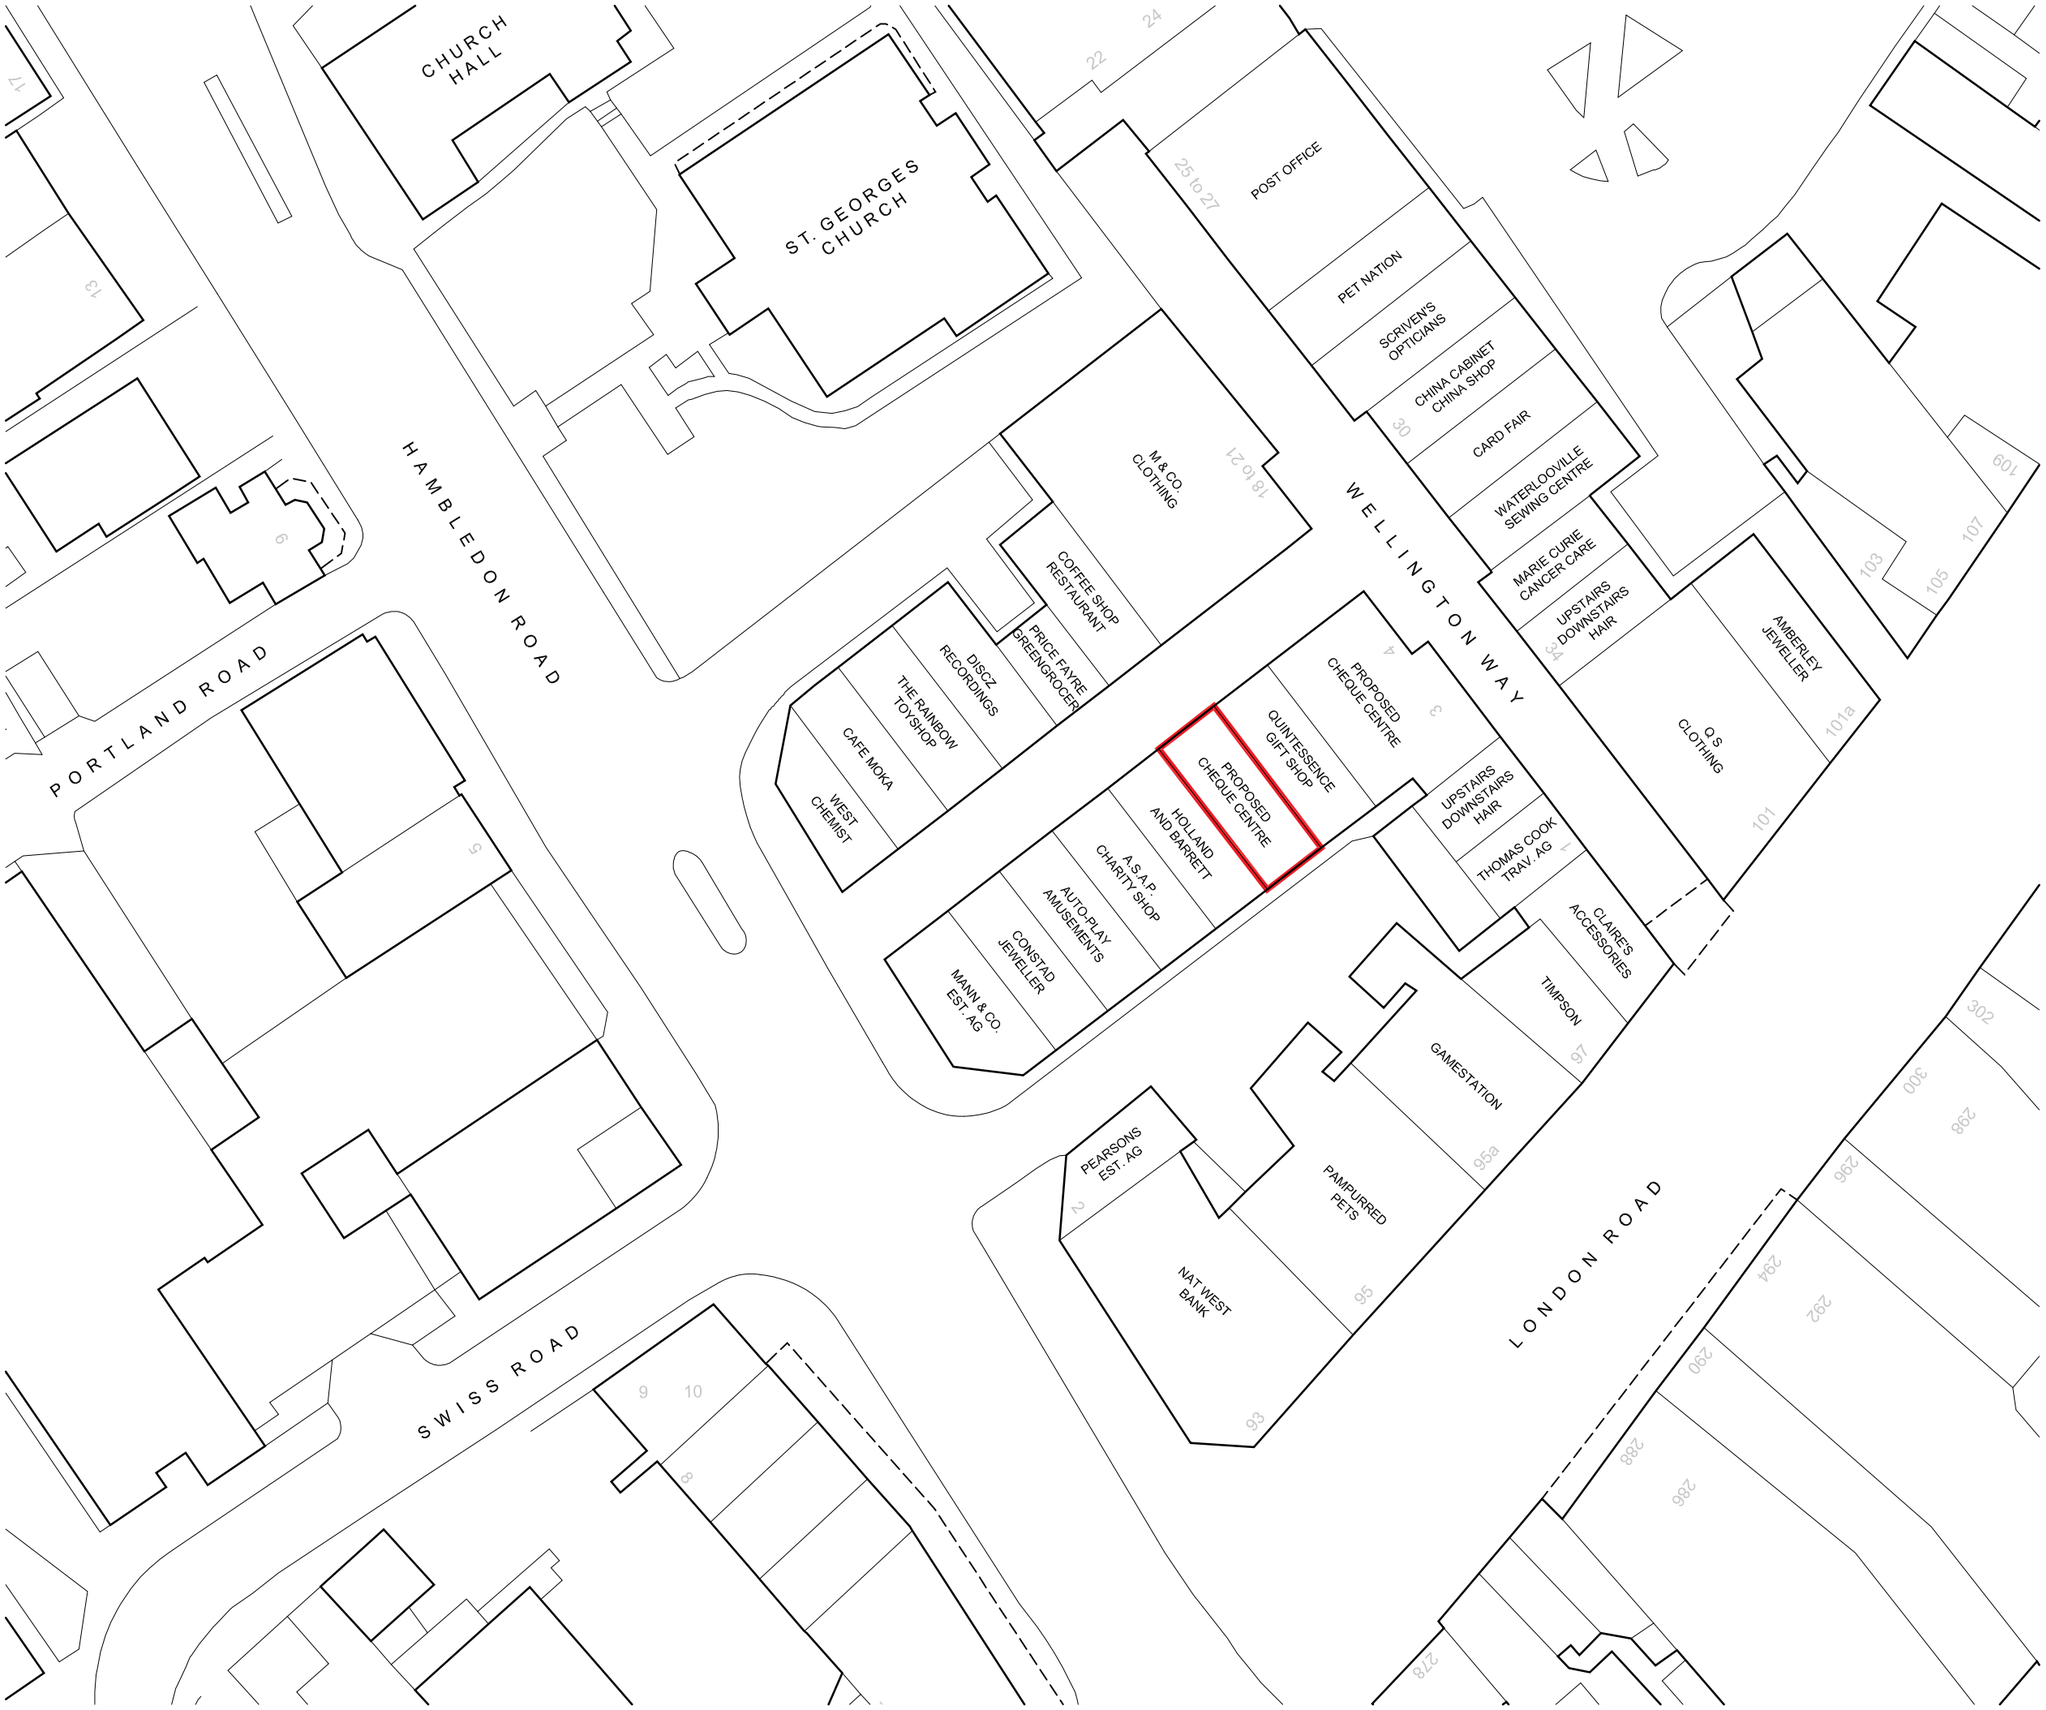


Notes

Do not scale from this drawing. All dimensions to be checked on site prior to construction and any discrepancies reported to the Architect. Copyright reserved.

N

0 5 10 15 20 25

metres

-	First issue	30/11/10	RT

Revisions

Client

Cheque Centre Group Ltd

Project

Shop fit-out
6 Wellington Way
Waterlooville

Title

BLOCK PLAN

Scale	Size	Date	Drawn	Checked
1:500	A3	30/11/2010	RT	AG

3DReid
45 West Nile Street,
Glasgow, G1 2PT
t : +44 (0)141 226 3030
f : +44 (0)141 226 3053
w : http://www.3dreid.com
Belfast Birmingham Edinburgh Glasgow London Manchester

Project No.	Drawing No.	Rev.
100435	(D)002	-