


PERMIT

My Lords Pond

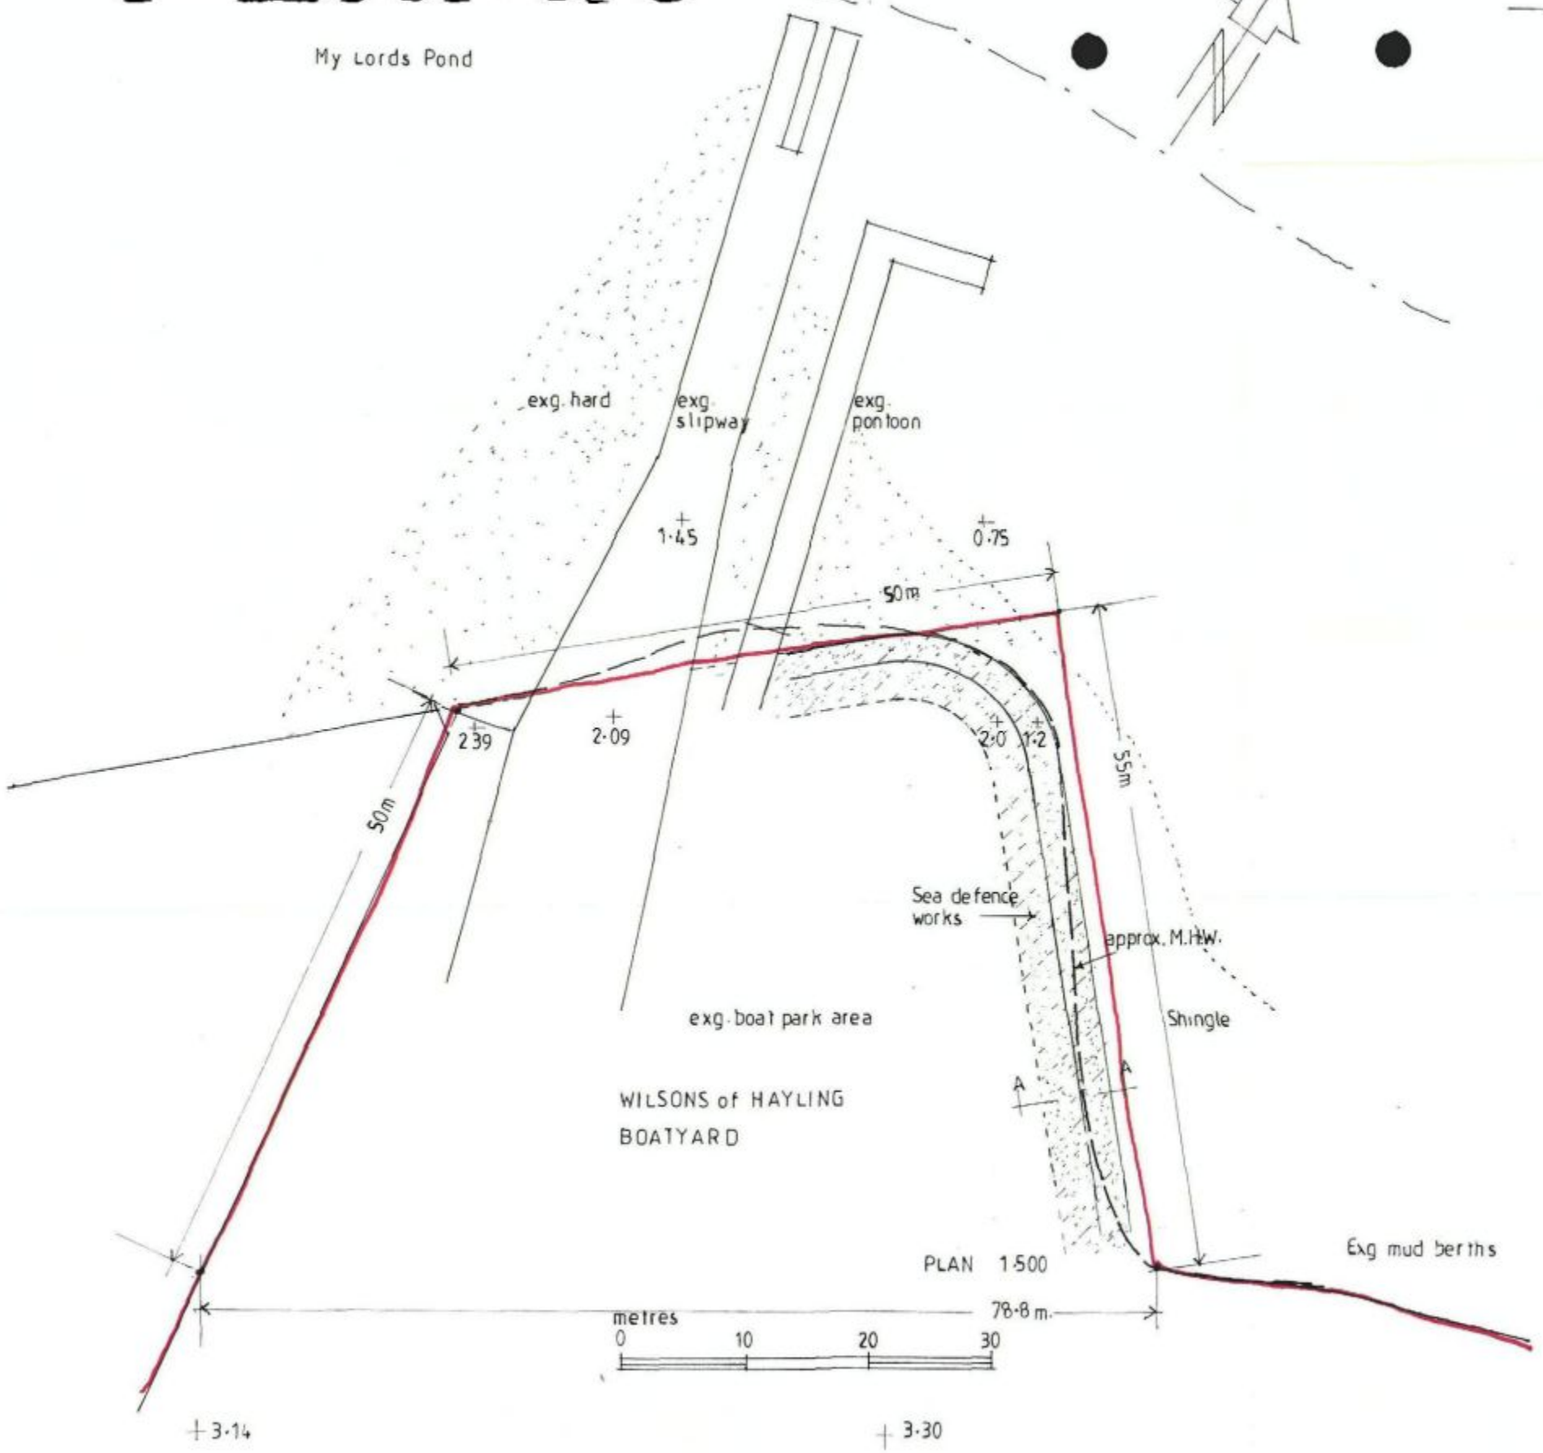

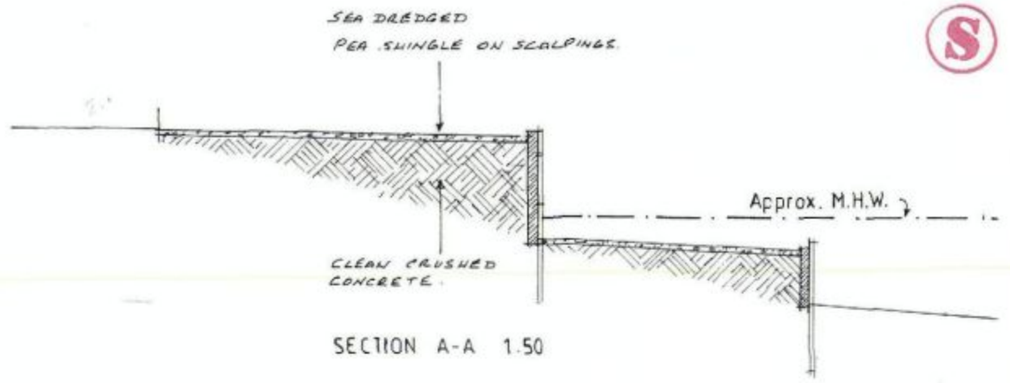

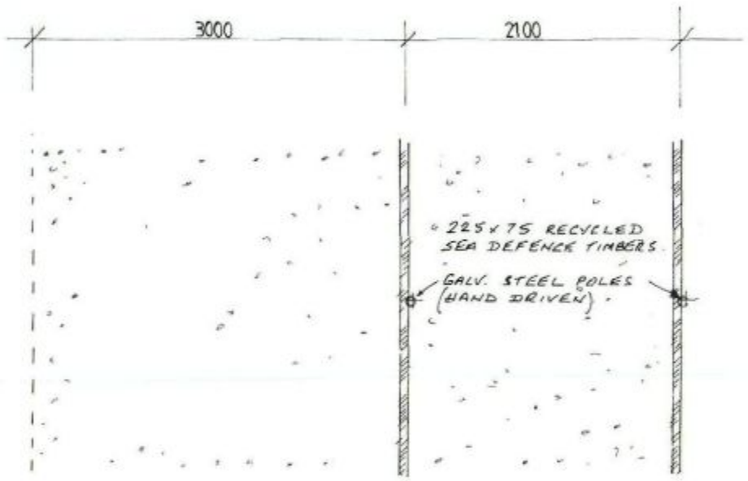

PLAN 1·50

REMEDIAL SEA DEFENCE WORKS
at
THE BOATYARD, MARINE WALK
HAYLING ISLAND PO11 9PG
for
WILSONS OF HAYLING LTD.

DWG.NO. 448·01

Geoffrey J. Duffett Tel. 023 92462261

Nov 2010

26 NOV