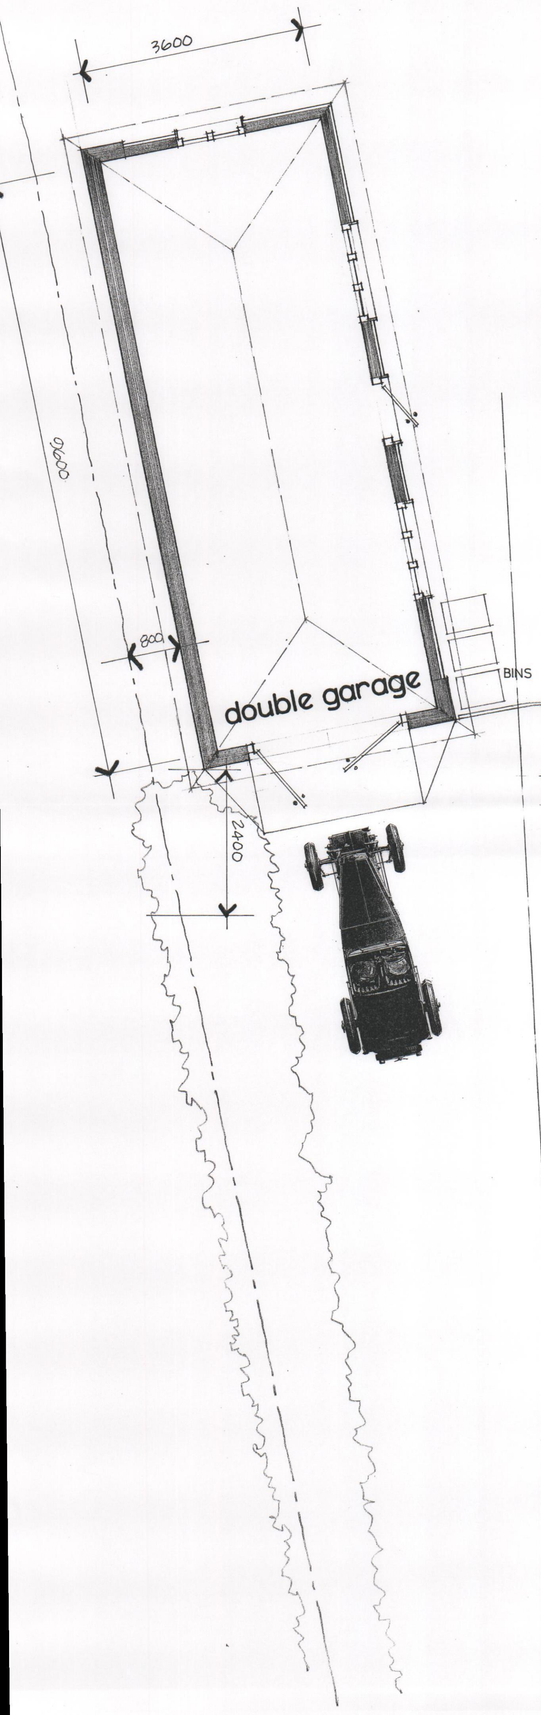

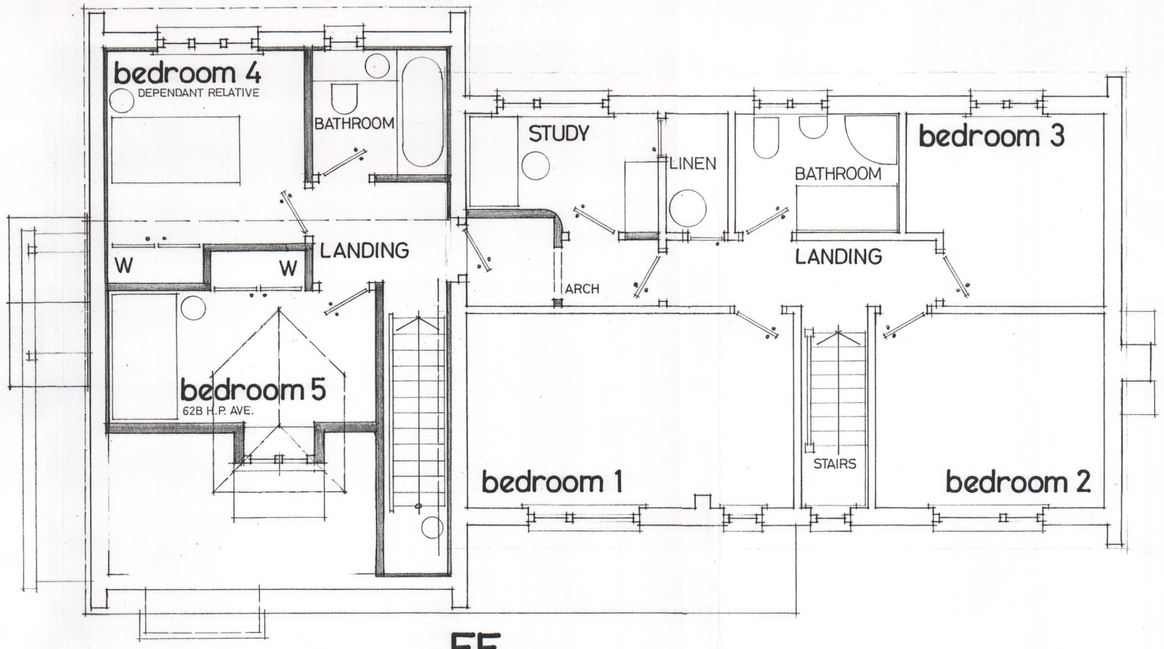

FF

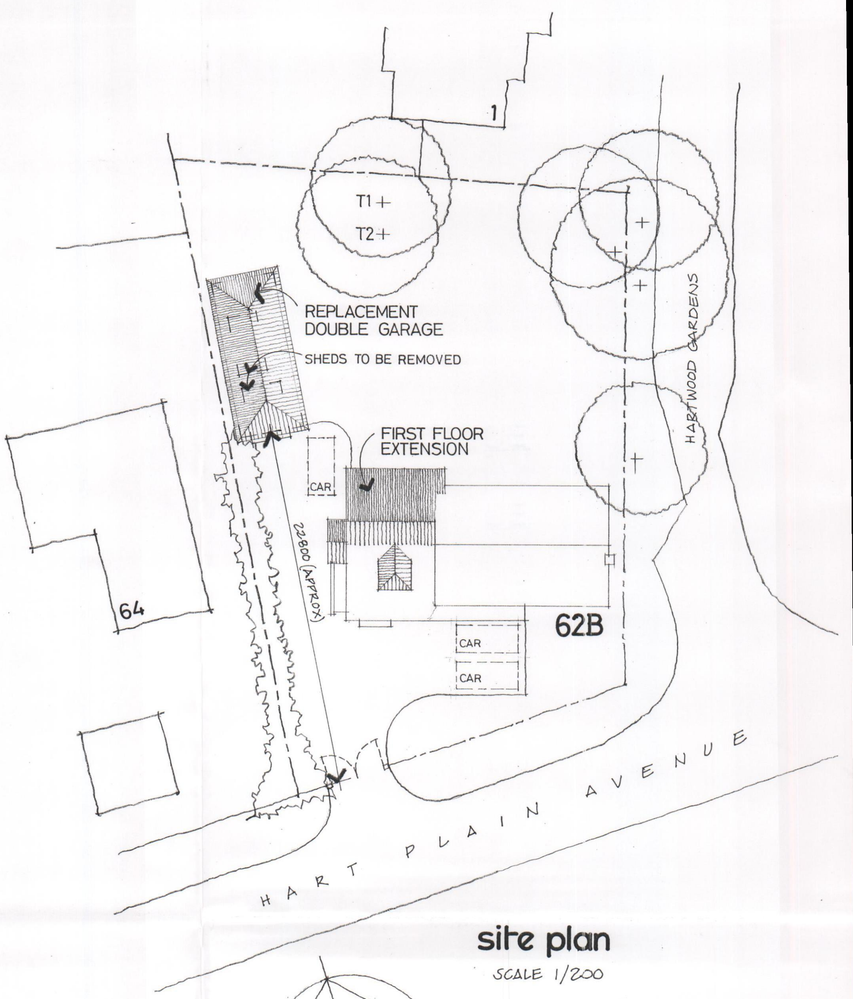

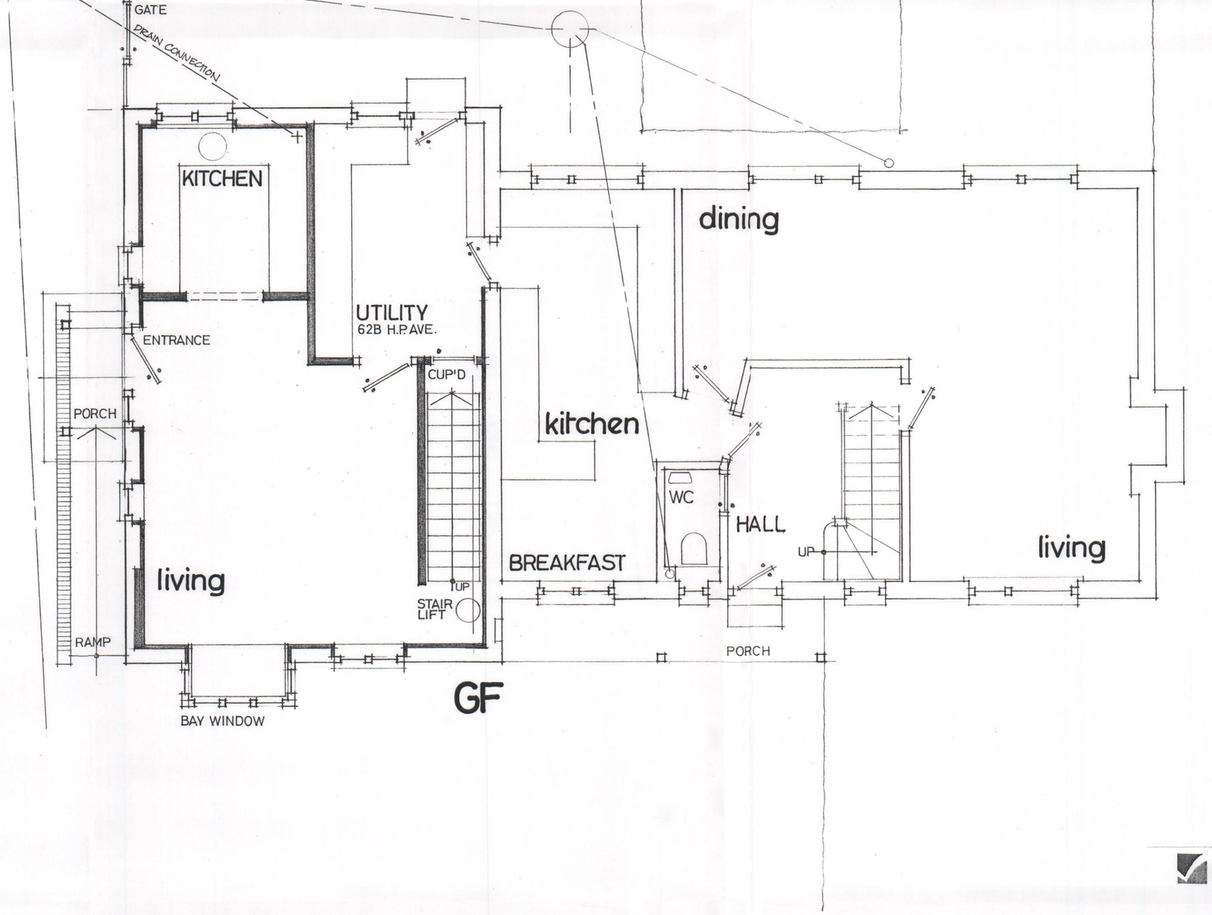

GF

site plan

SCALE 1/200



revision | date

Contractors Sub Contractors and Suppliers are to check all relevant dimensions and levels of site and buildings before commencing any shop drawings or building work

This drawing is copyright and may not be reproduced in any part or form without the written consent of packer design partnership

HAVANT BOROUGH COUNCIL
10 OCT 2011
RECEIVED

62B HART PLAIN AVENUE
COWPLAIN
WATERLOOVILLE
PORTSMOUTH
PO8 8RX

ALTERATIONS & NEW GARAGE

floor & site plans

PROPOSALS

scale		date
1 / 50	SEPT	/ 2011
1104 /	03	rev

drawing no

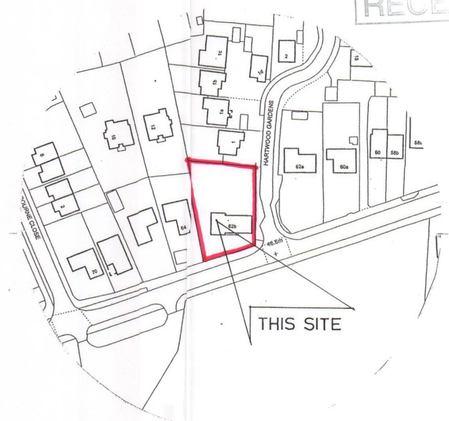

location plan

Promap®
Ordnance Survey © Crown copyright 2011. All rights reserved. Licence number 100020449. Plotted Scale - 1:1250

PACKER DESIGN PARTNERSHIP
STUART PACKER • A.T.
CHESTNUT AVENUE • ANDOVER • HAMPSHIRE • SP10 2HE
tel (01264) 781838 • fax (01264) 782843 • email studio@packerdesign.com
ARCHITECTURAL SERVICE & GRAPHICS