PERMIT

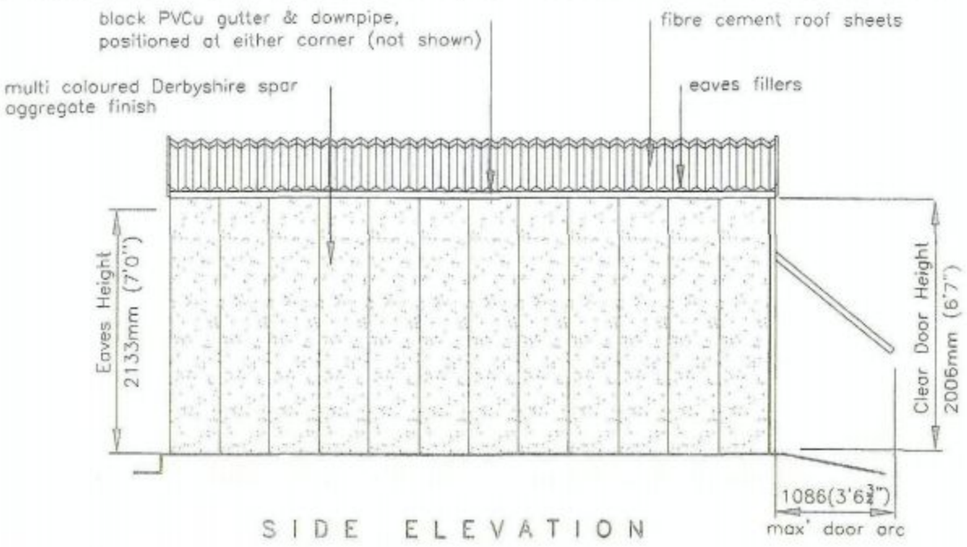

SIDE ELEVATION

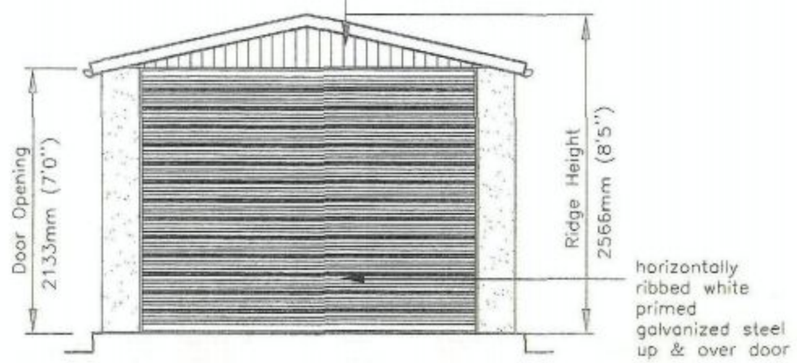

FRONT ELEVATION

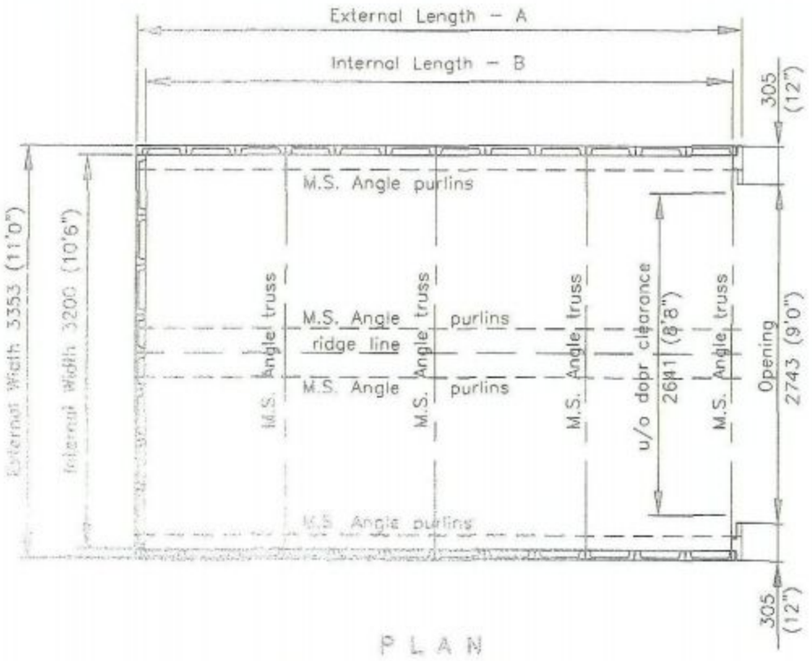

PLAN

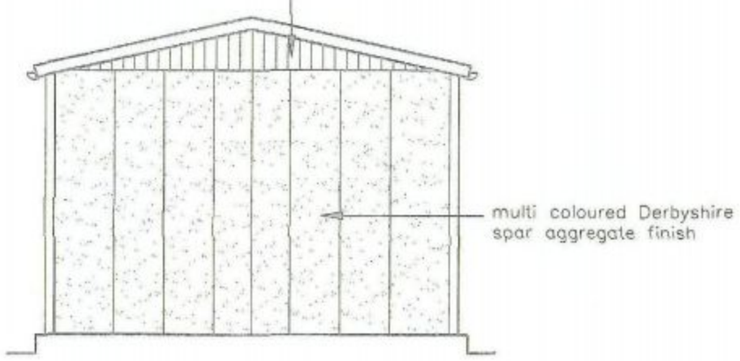

REAR ELEVATION

OPTIONAL EXTRAS

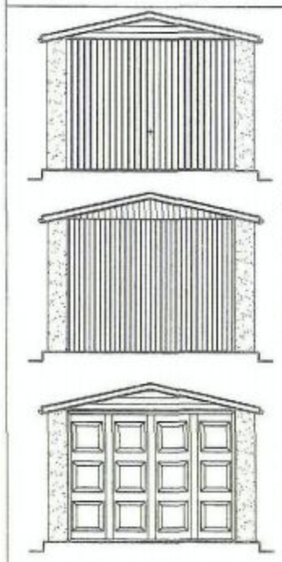

white PVCu horizontally boarded fascia & white PVCu bargeboards

vertically ribbed white plastisol galvanized steel up & over door

vertically boarded cedar fascia & bargeboards with golden cedar preservative treatment

vertically clad cedarwood up & over door with golden cedar preservative treatment

white PVCu horizontally boarded fascia & white PVCu bargeboards

Georgian white plastisol or primed galvanized steel up & over door

front can be infilled with concrete panels to create a workshop and may include personnel door



vertically ribbed cedarwood personnel door with golden cedar preservative treatment



horizontally ribbed white primed galvanized steel personnel door



vertically ribbed white plastisol galvanized steel personnel door



georgian primed or plastisol galvanized steel personnel door



T–fixed (supplied as standard)
S–opening
single glazed timber windows with golden cedar preservative treatment



D–fixed, B–opening & fixed single glazed two paned timber windows with golden cedar preservative treatment
Concrete lintel over



Y–fixed, W–opening
double glazed
white PVCu windows



K–fixed, U–opening
double glazed
white PVCu windows
Concrete lintel over

Compton buildings Market Leaders
Station Works, Fenny Compton,
Southam, Warwickshire CV47 2XB
Tel: 01295 770251 Fax: 01295 770748
email: sales@compton-buildings.co.uk

Type: APEX SPAR HIGH GARAGE	Client:
Size: 3353 (11'0") SPAN	Site Address:
Date: 2008	Scale: 1:50
Ref. No.: 105124	Job No.:

SPAN	DIMENSIONS (refer to plan & elevations)											
	ext. length A	int. length B	ext. length A	int. length B	ext. length A	int. length B	ext. length A	int. length B	ext. length A	int. length B	ext. length A	int. length B
3353 (11'0")	3099 (10'2")	2972 (9'9")	3708 (12'2")	3581 (11'9")	4318 (14'2")	4191 (13'9")	4927 (16'2")	4800 (15'9")	5537 (18'2")	5410 (17'9")	6147 (20'2")	6020 (19'9")

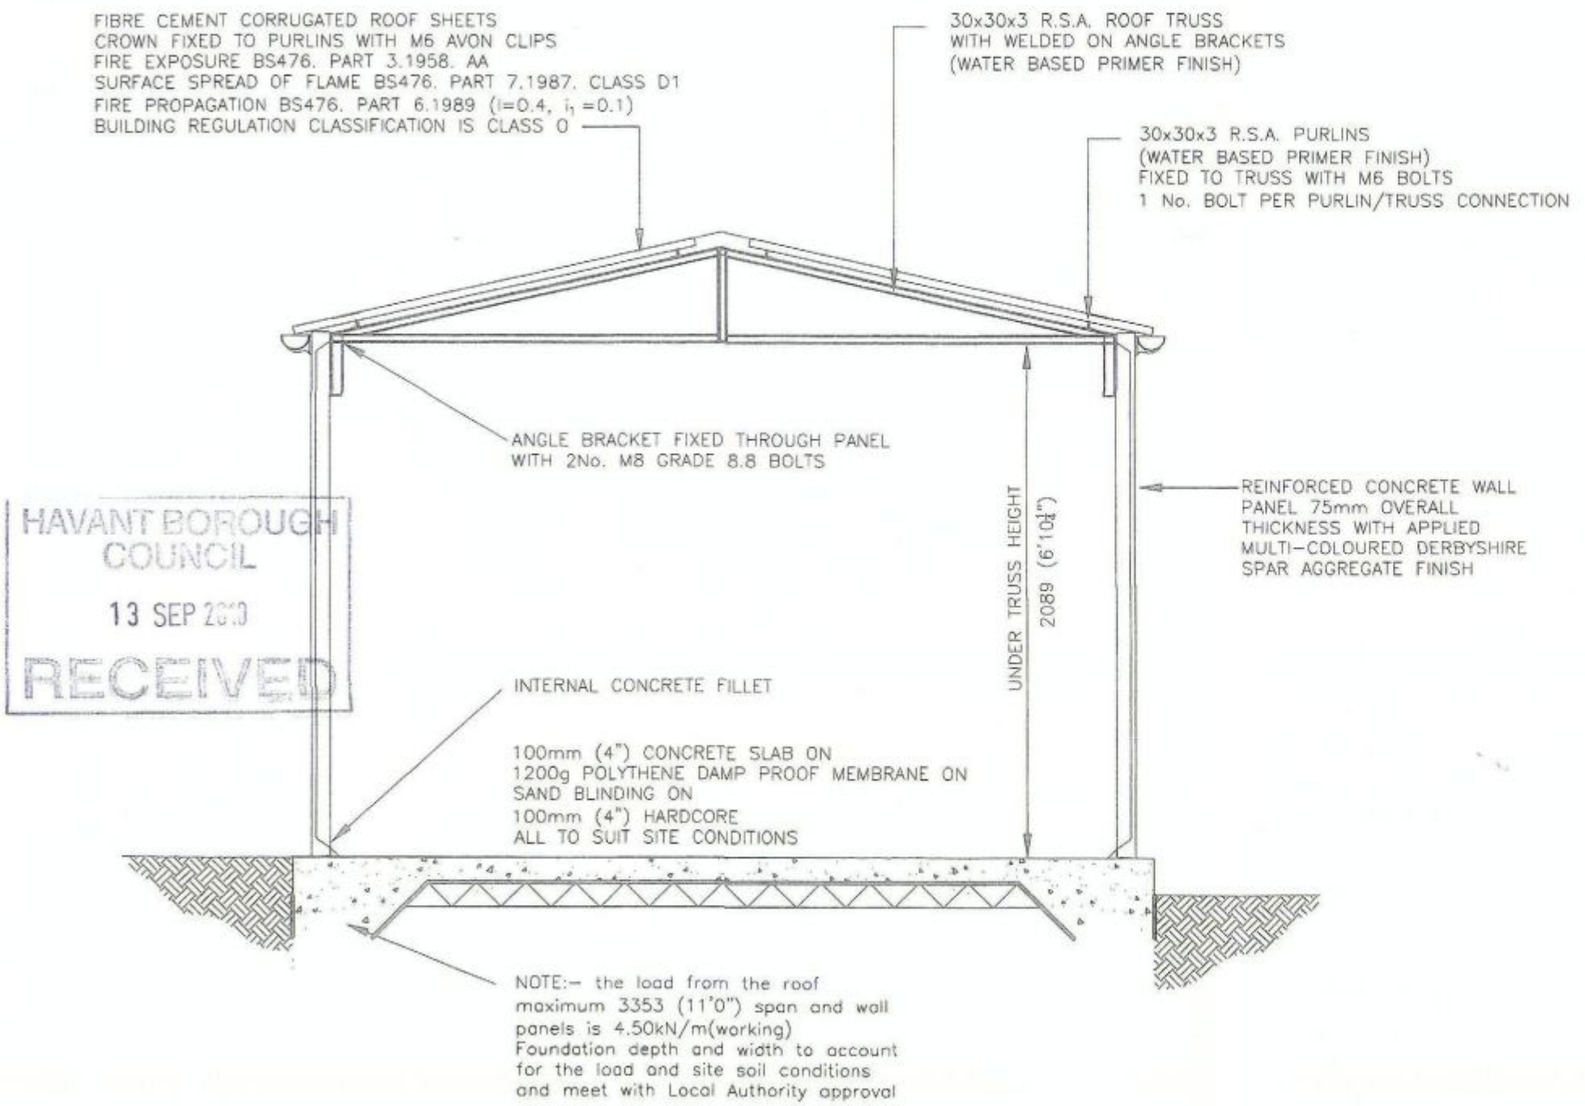

SECTION A – A
SCALE 1 : 25

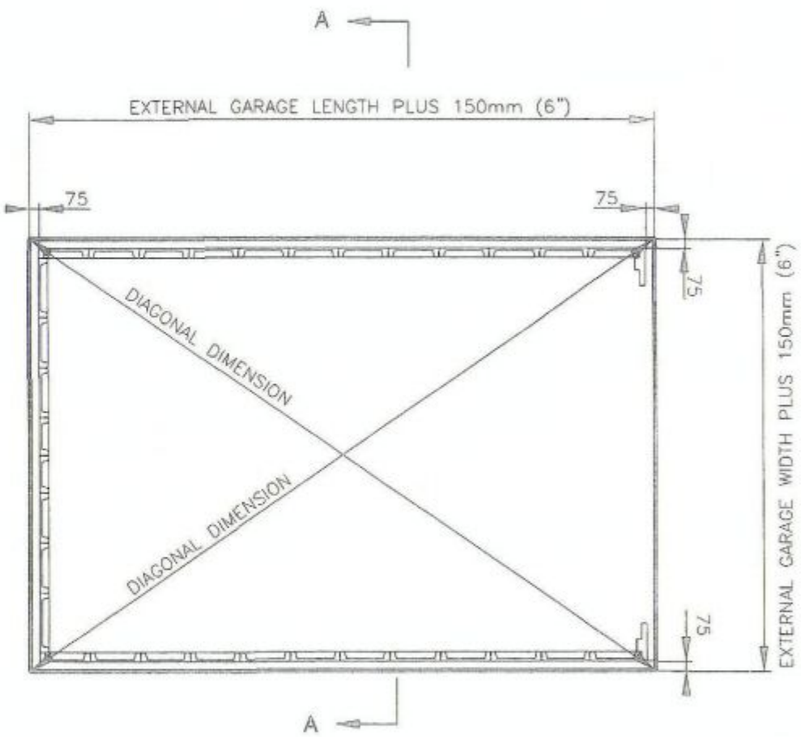

NOTE:- the concrete base must be level and square with the diagonal dimensions being equal

BASE PLAN
SCALE 1 : 50

HAVANT BOROUGH COUNCIL
13 SEP 2013
RECEIVED

Compton buildings
Market Leaders
Compton Buildings Limited
Station Works, Fenny Compton,
Southam, Warwickshire CV47 2XB
Tel: 01295 770291 Fax: 01295 770748
email: sales@compton-buildings.co.uk

Type:	APEX SPAR HIGH GARAGE		Client:
Size:	3353 (11'0") SPAN		Site Address:
Date:	2008	Scale: 1:50 & 1:25	
Ref. No.:	105124	Job No.:	