


PERMIT

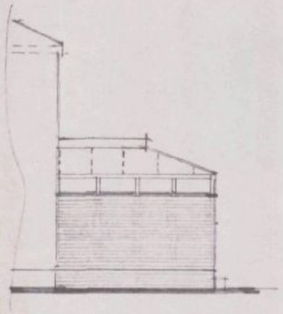

North East Elev.

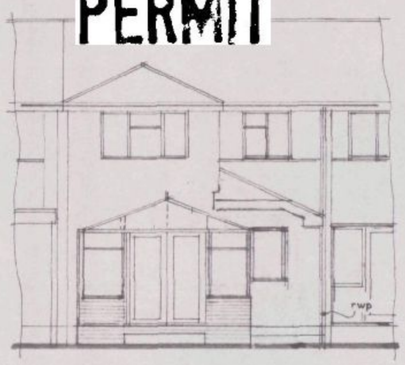


North West Elevation.

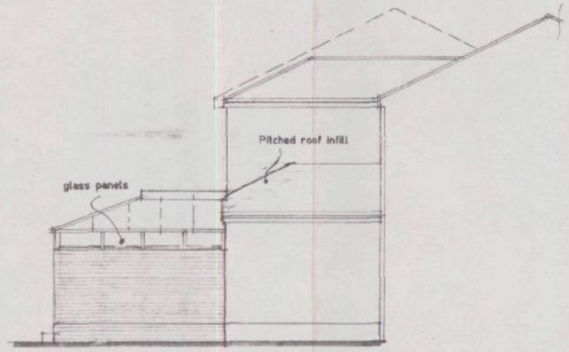


South West Elevation.


PERMIT

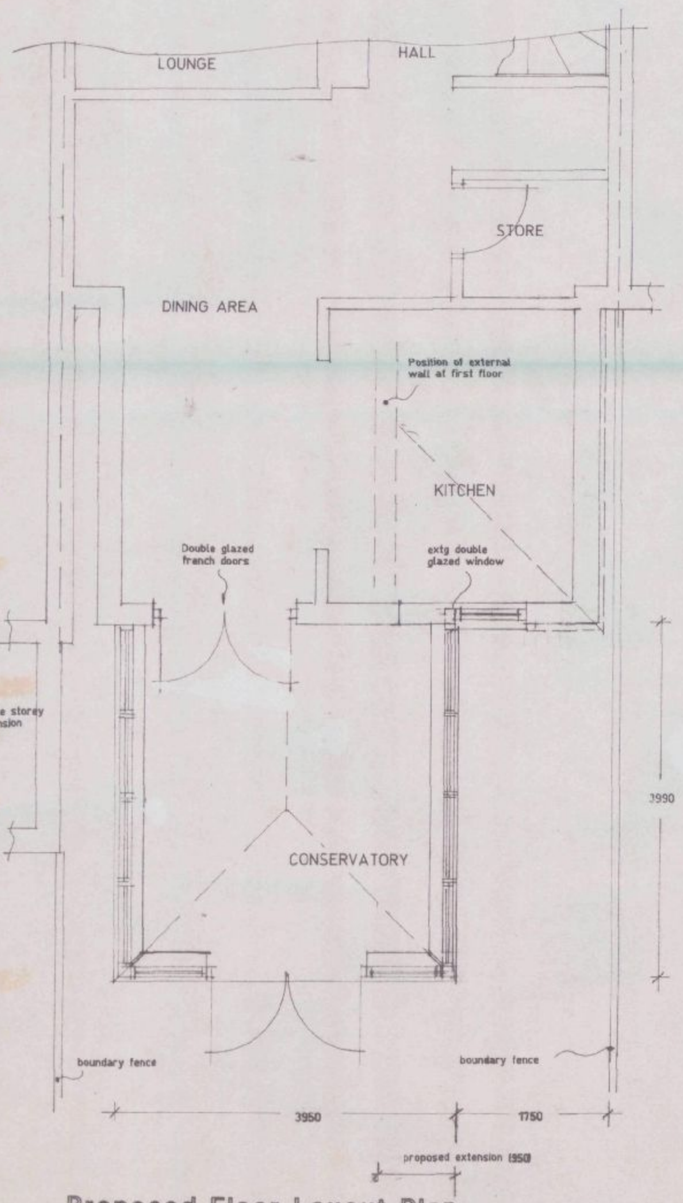

Proposed Floor Layout Plan.

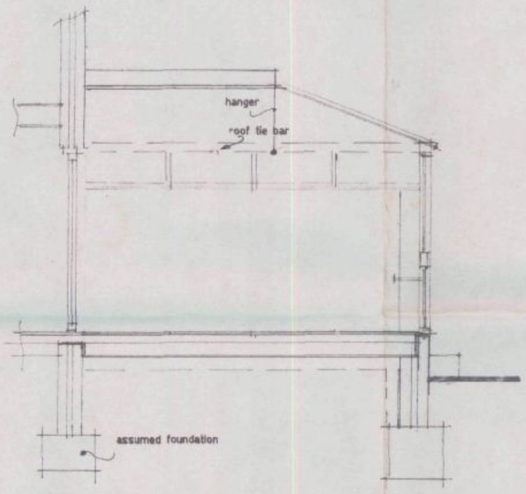


Section x-x.

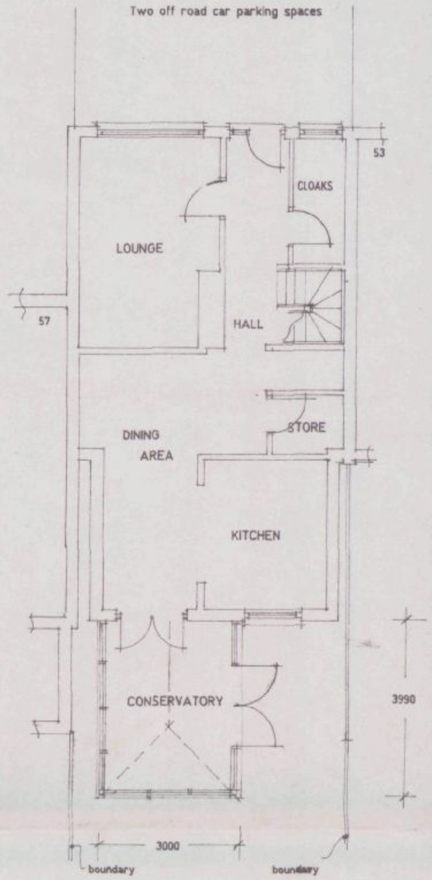

Extg Floor Layout Plan.
3 bedrooms at first floor


Existing Elevations

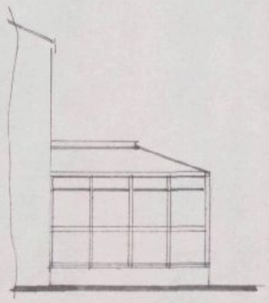

North East Elev.



North West Elevation.

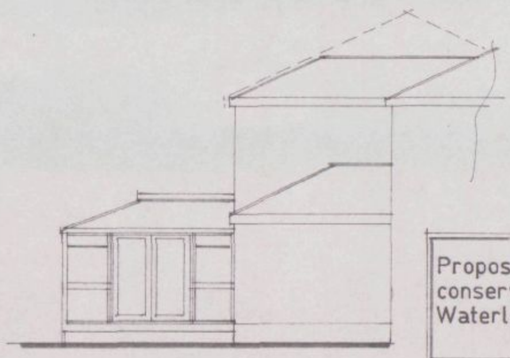

South West Elevation.

HAVANT BOROUGH COUNCIL
23 AUG 2010
RECEIVED

Proposed side extension to rear conservatory at 55 Highfield Avenue, Waterlooville, Hants PO7 7PY

C. Bundy Esq..

Scale 1:50 1:100

Date May 2010

A2 Drawing Number

A