

EXISTING ELEVATIONS 1:100

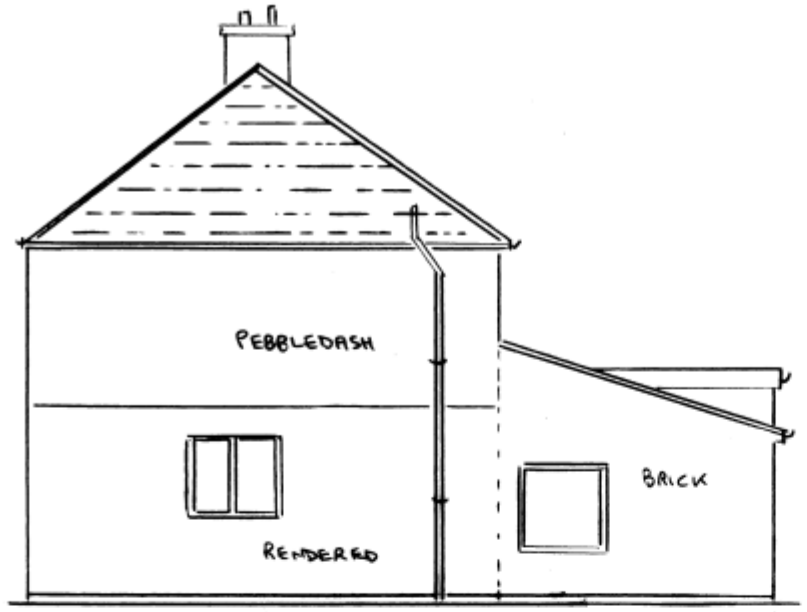

SIDE ELEVATION (WEST)




REAR ELEVATION (SOUTH)

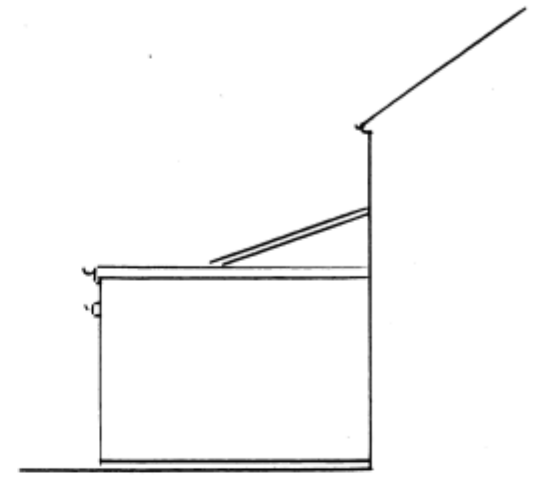


SIDE ELEVATION (EAST)


PROPOSED ELEVATIONS 1:100

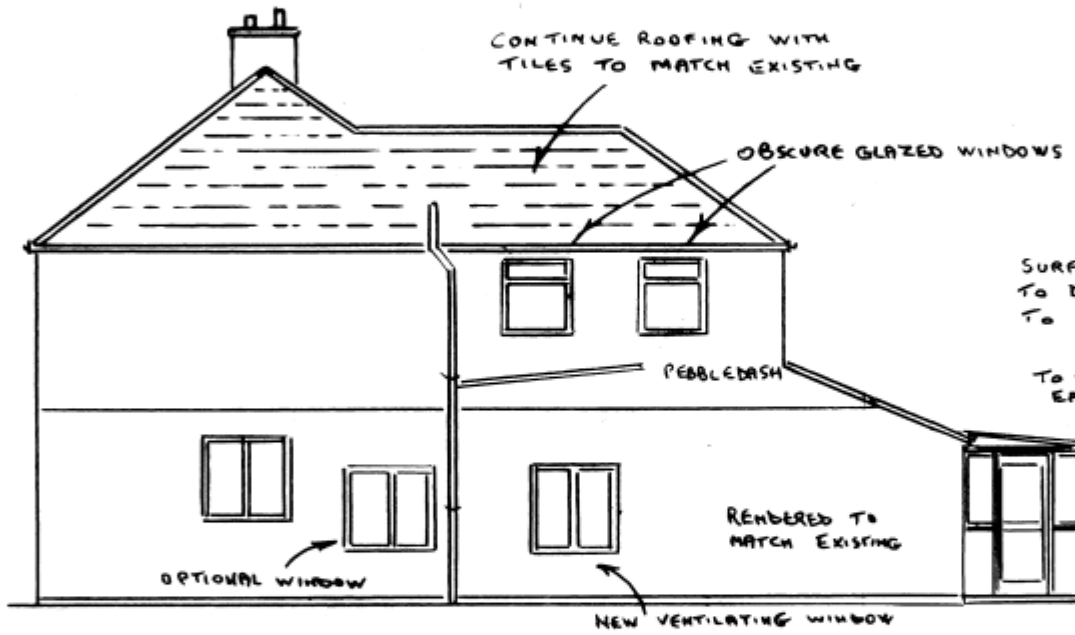


SIDE ELEVATION (WEST)

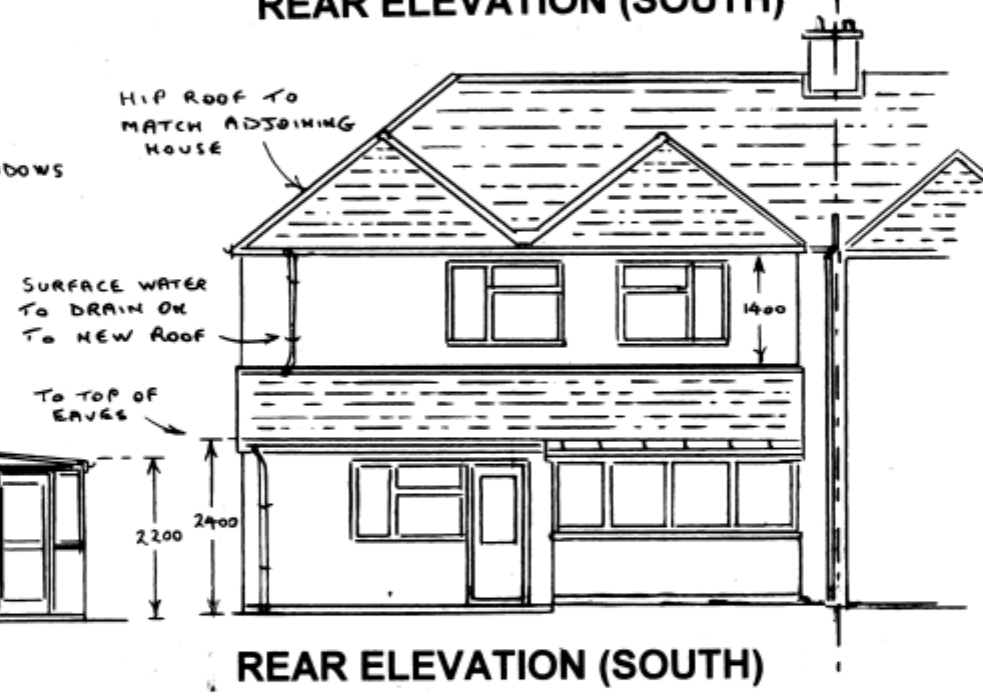

REAR ELEVATION (SOUTH)

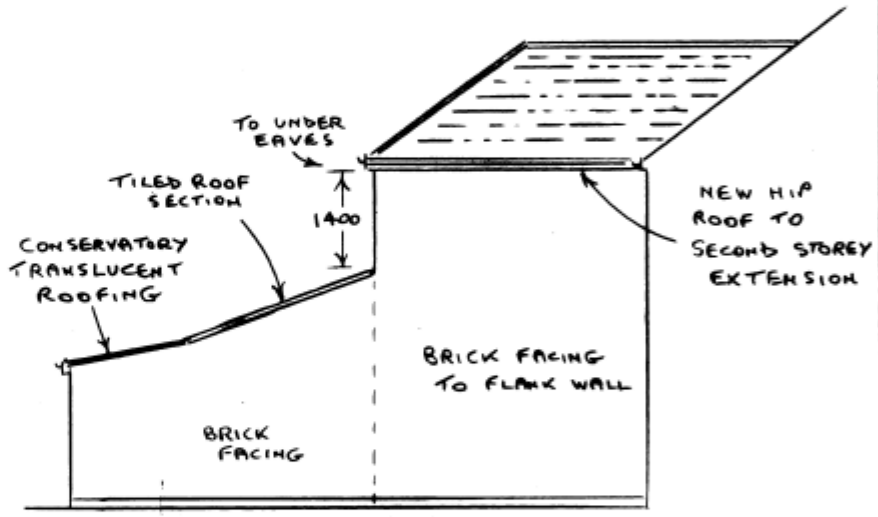

SIDE ELEVATION (EAST)

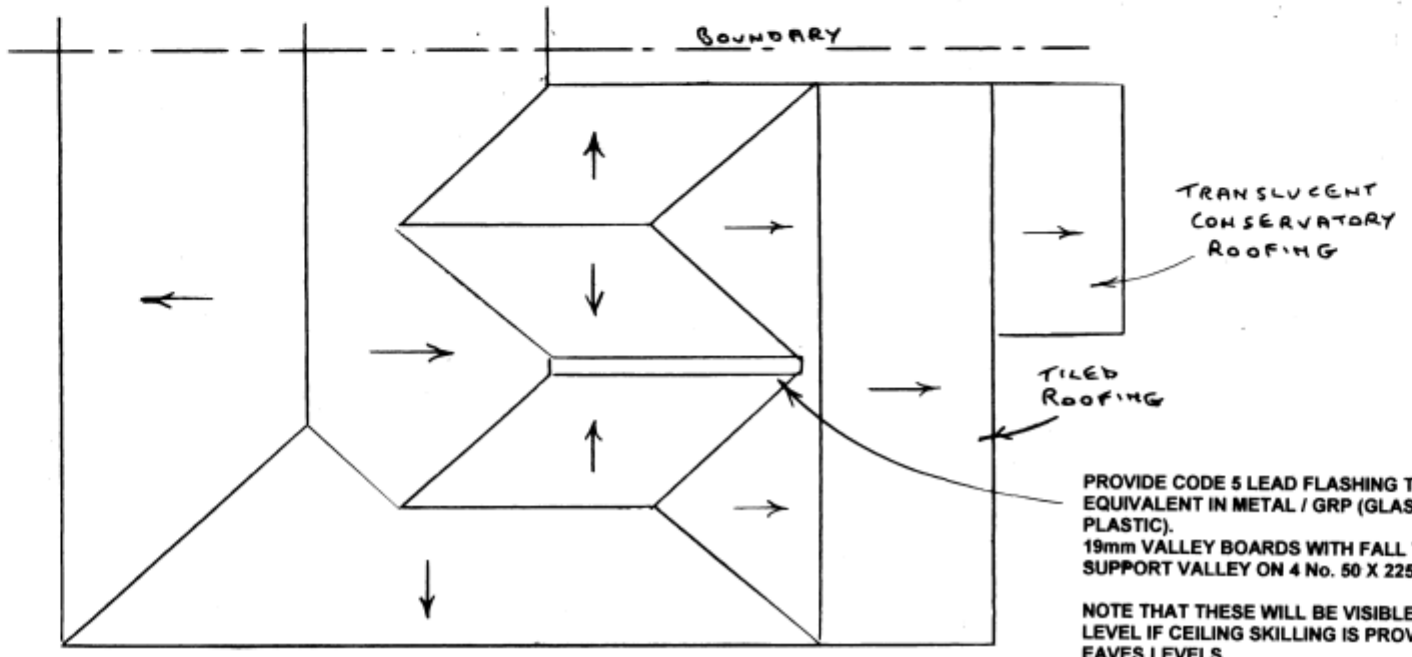

ROOF PLAN 1:100

PROVIDE CODE 5 LEAD FLASHING TO VALLEYS OR EQUIVALENT IN METAL / GRP (GLASS REINFORCED PLASTIC).
19mm VALLEY BOARDS WITH FALL TO REAR.
SUPPORT VALLEY ON 4 No. 50 X 225mm JOISTS.

NOTE THAT THESE WILL BE VISIBLE BELOW CEILING LEVEL IF CEILING SKILLING IS PROVIDED TO MAINTAIN EAVES LEVELS.

PERMIT

ROGER CLARK (ARCHITECTURAL SERVICES)
Tel: 023 9237 3841

PLAN No: 24349 / 3

Drawing : Elevations Scale : 1:100

PROPOSED EXTENSION

16 FISHERY LANE

HAYLING ISLAND