
PERMIT

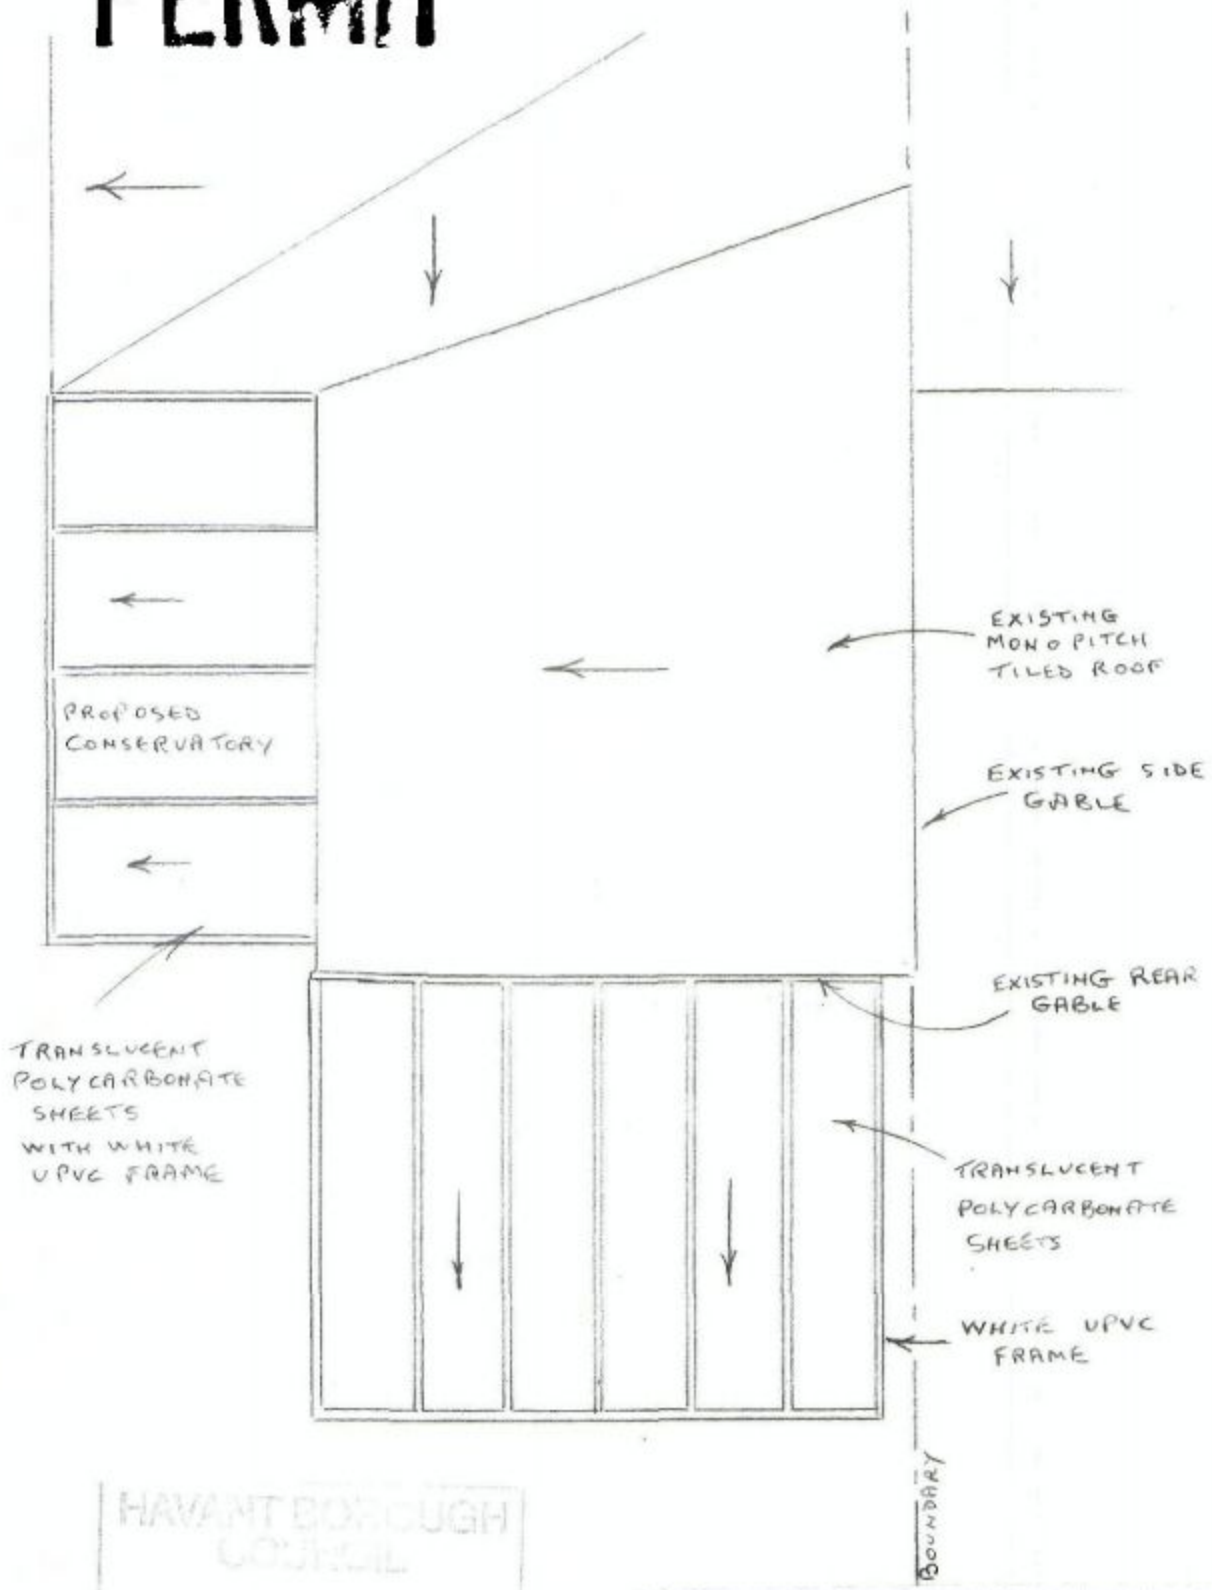


HAVANT BOROUGH COUNCIL
17 NOV 2003
RECEIVED

ROGER CLARK (ARCHITECTURAL SERVICES)
Tel: 023 9237 3841

PLAN No: 240/363 / 4

Drawing : Roof Plan

Scale : 1:50

**PROPOSED CONSERVATORIES**

**65 GEOFFREY AVENUE**

**WIDLEY**