

REFUSE

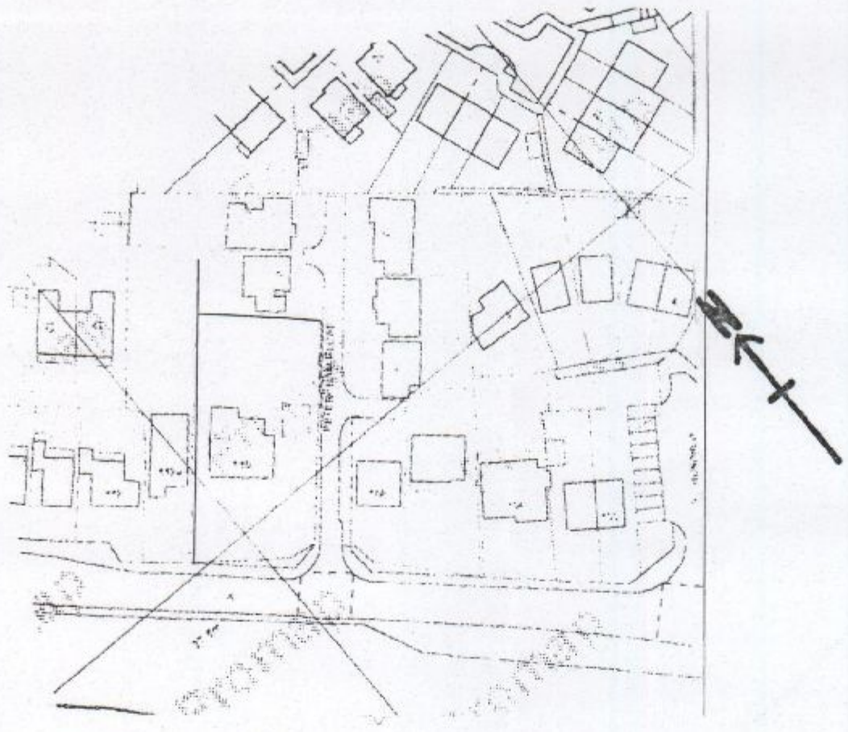


LOCATION PLAN 1:1250 (OS MK. NO 100046326)

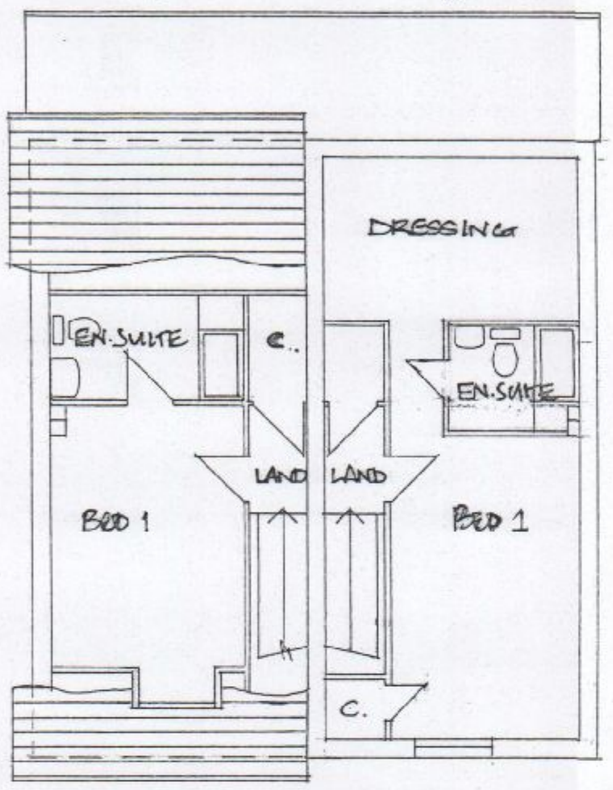

LOFT FLOOR


1 2 3 4

AS PER PLOTS 1 & 2
BUT HANDED

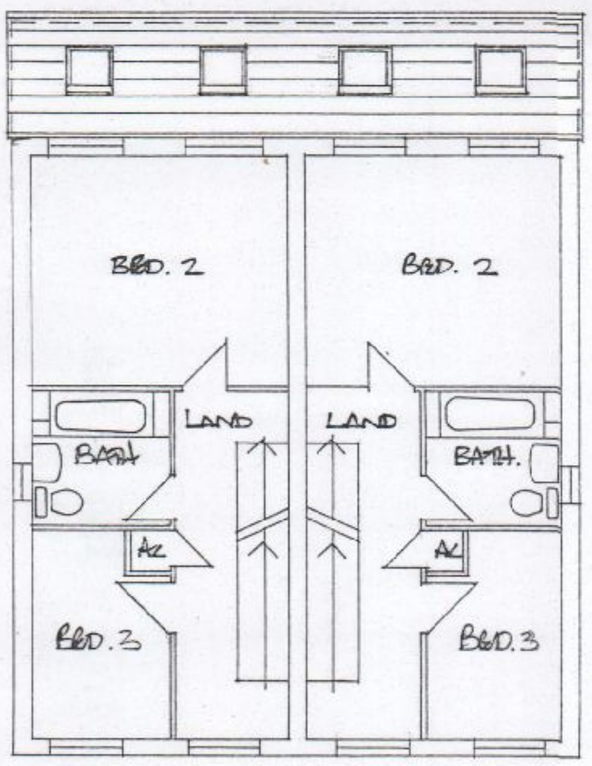


FIRST FLOOR

AS PER PLOTS 1 & 2
BUT HANDED

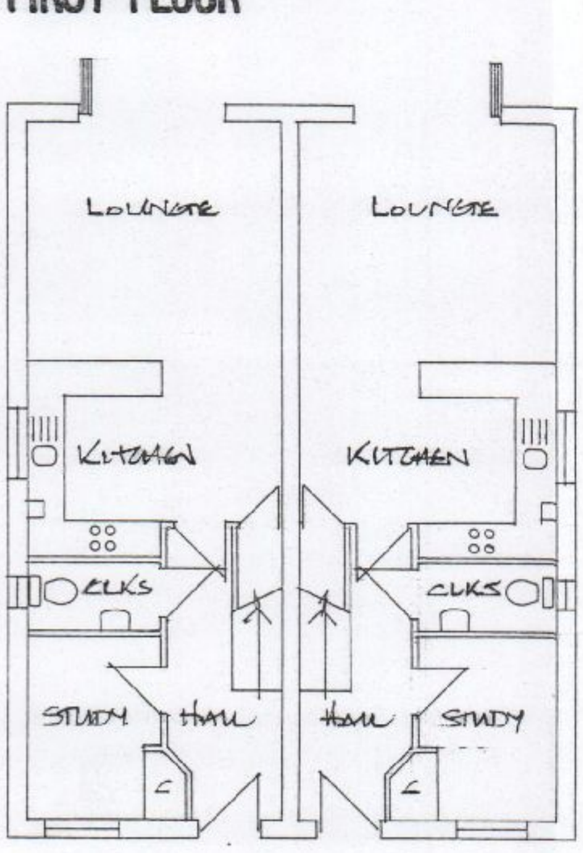

GROUND FLOOR

AS PER PLOTS 1 & 2
BUT HANDED

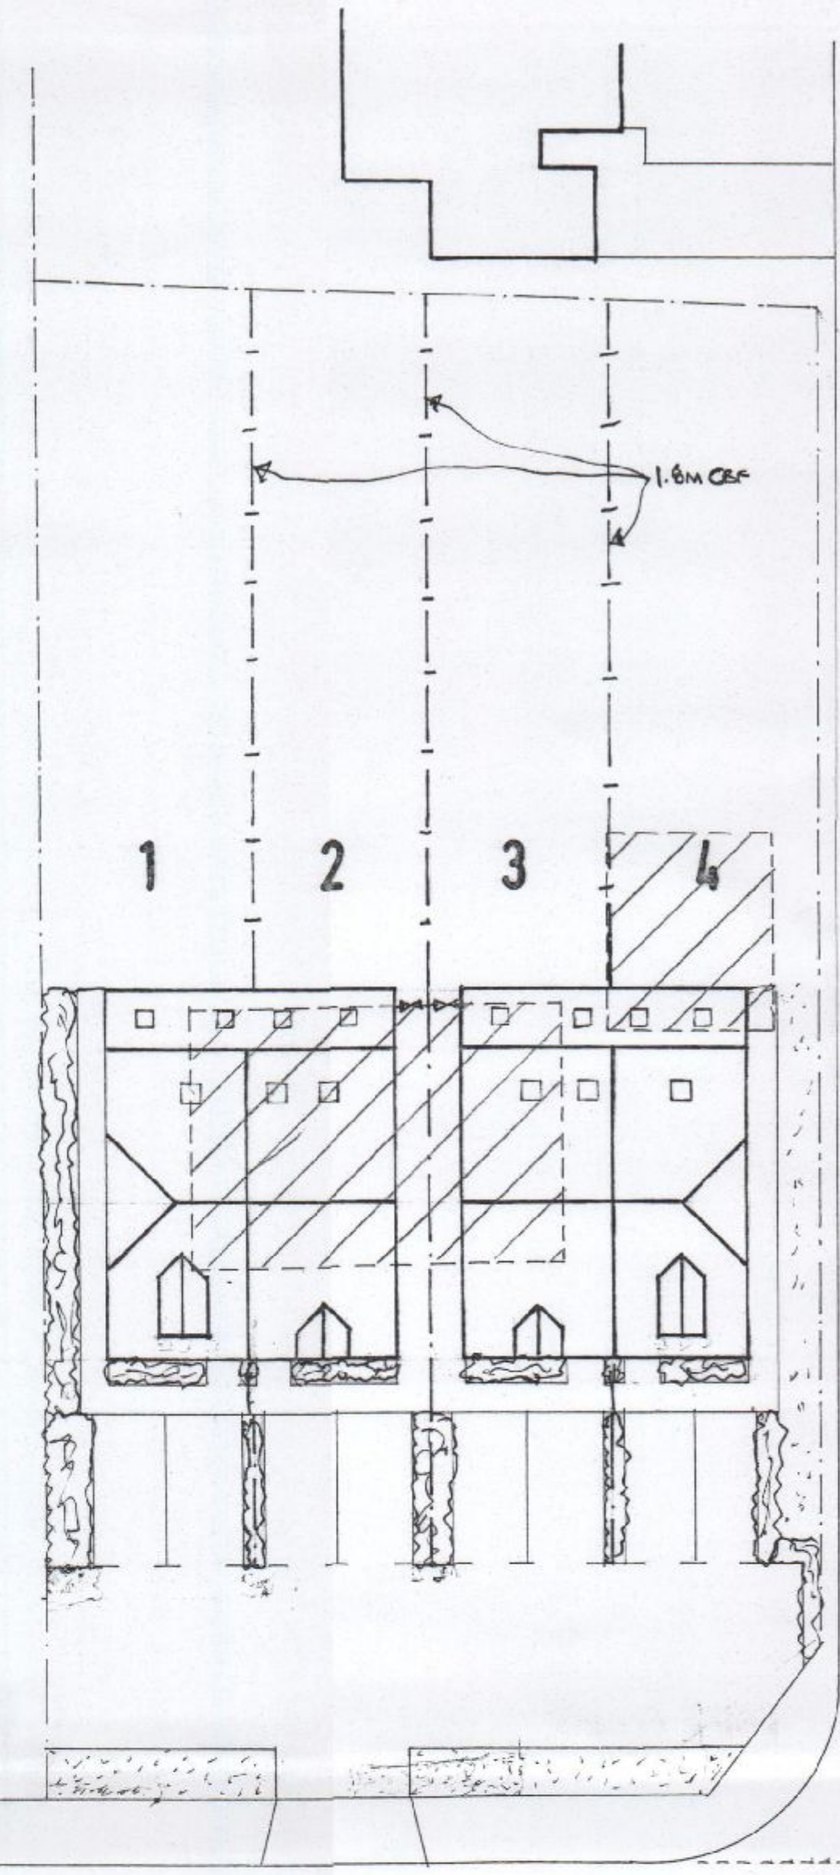

HAMBLEDON ROAD

SITE PLAN 1:200

HAVANT BOROUGH COUNCIL
13 OCT 2011
RECEIVED

DEREK TREAGUS ASSOCIATES
ARCHITECTURAL SERVICES
FLAT 3, 34 WIMBLEDON PARK ROAD, SOUTHSEA, HANTS PO5 2PT
TEL 07956 624094

Project
DEVELOPMENT AT 110 HAMBLEDON ROAD, WATERLOOVILLE, HAMPSHIRE.

Client
Mr J Evans

Title
PLANNING DRAWING

Date	Drawn	Scale
Sept 2011	DT	1:200,1:100,1:1250

Drg. No. **11.936.01** Rev.