



PERMIT

APP/18/0272

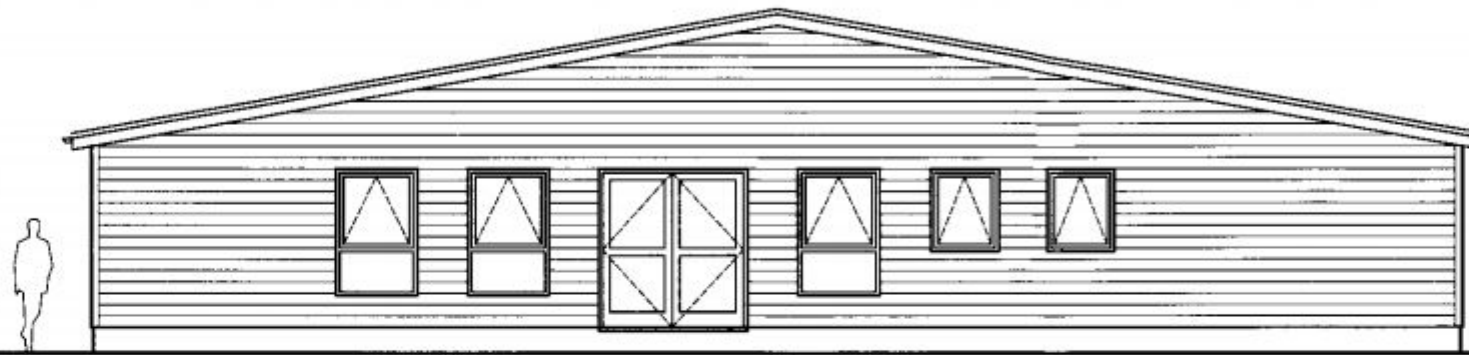


PROPOSED SOUTH ELEVATION
1:100


Materials:	
Walls:	Horizontal cladding (colour- tbc)
Roof:	Lightweight tile appearance cladding (colour: tbc)
Windows/ doors:	UPVC

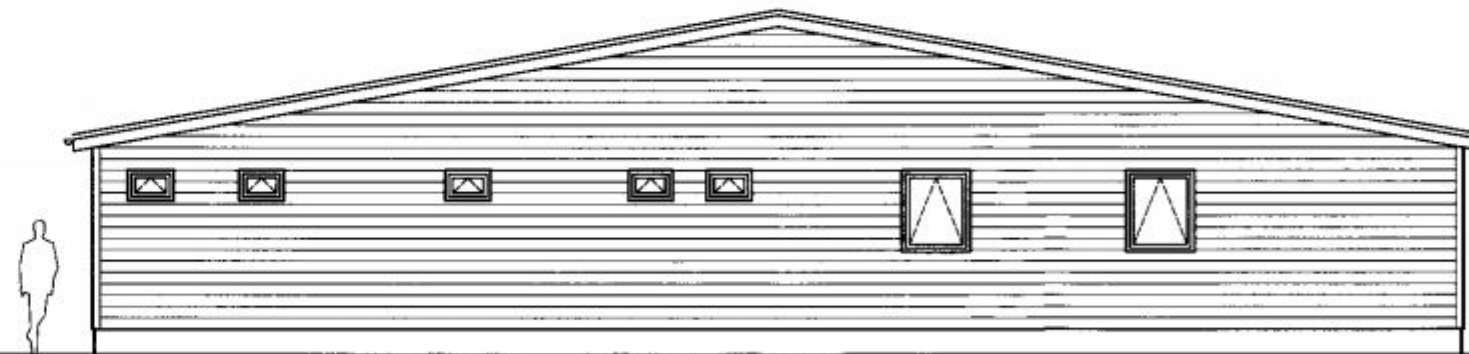

PROPOSED NORTH ELEVATION
1:100

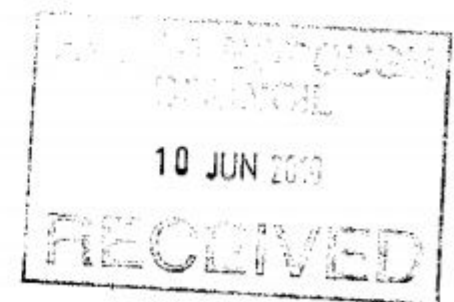


APP/1019 22

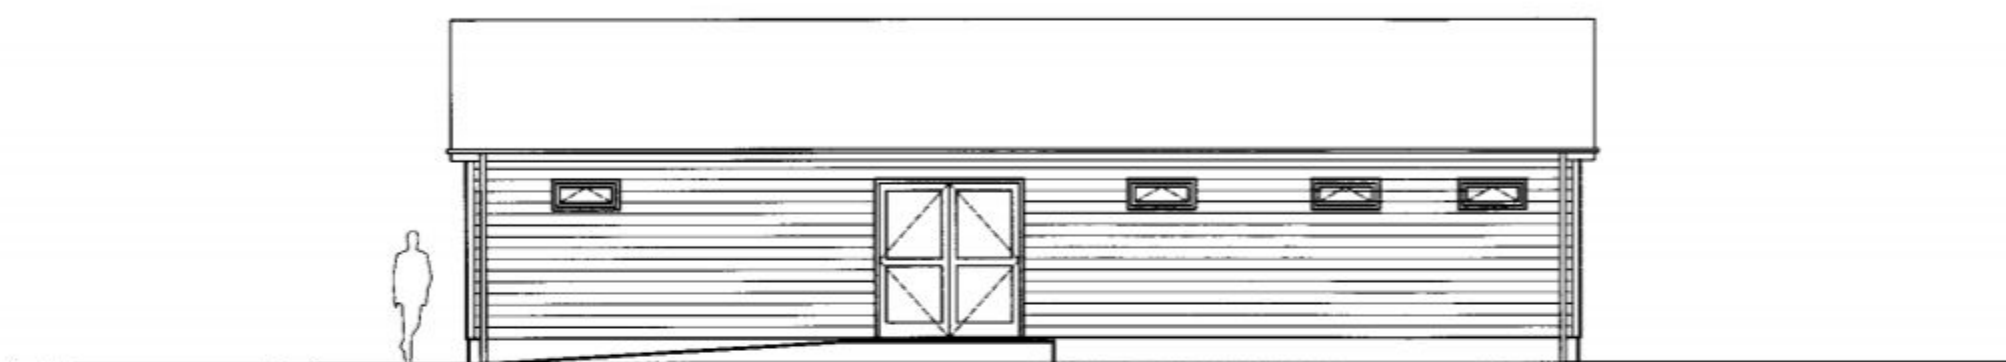

PROPOSED WEST ELEVATION
1:100

Materials:	
Walls:	Horizontal cladding (colour- tbc)
Roof:	Lightweight tile appearance cladding (colour: tbc)
Windows/ doors:	UPVC

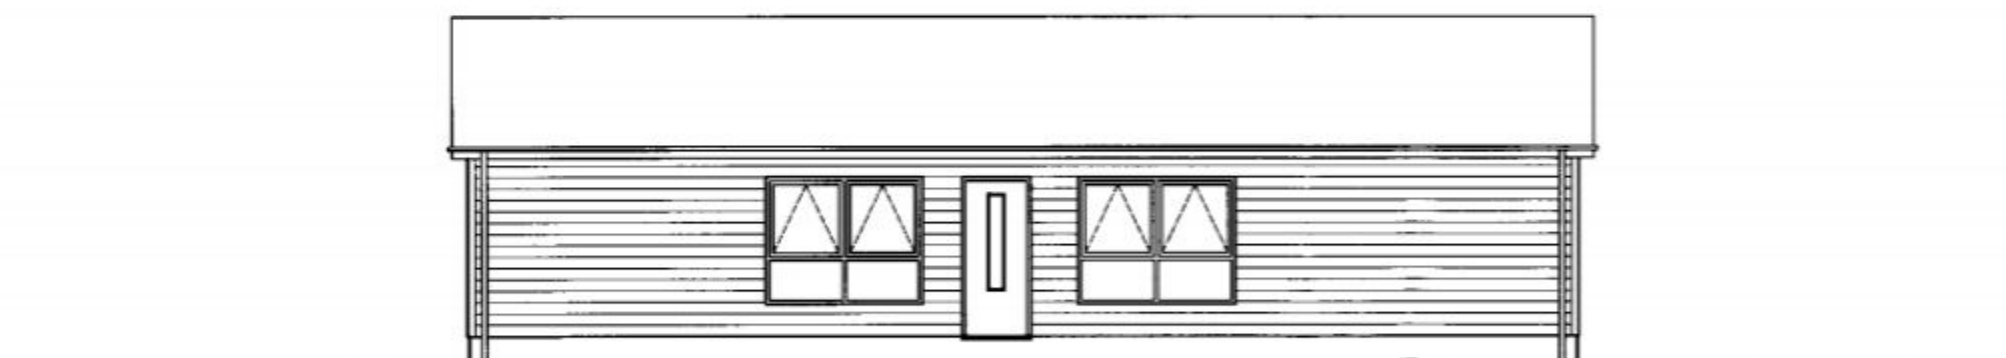

PROPOSED EAST ELEVATION
1:100

