



PERMIT

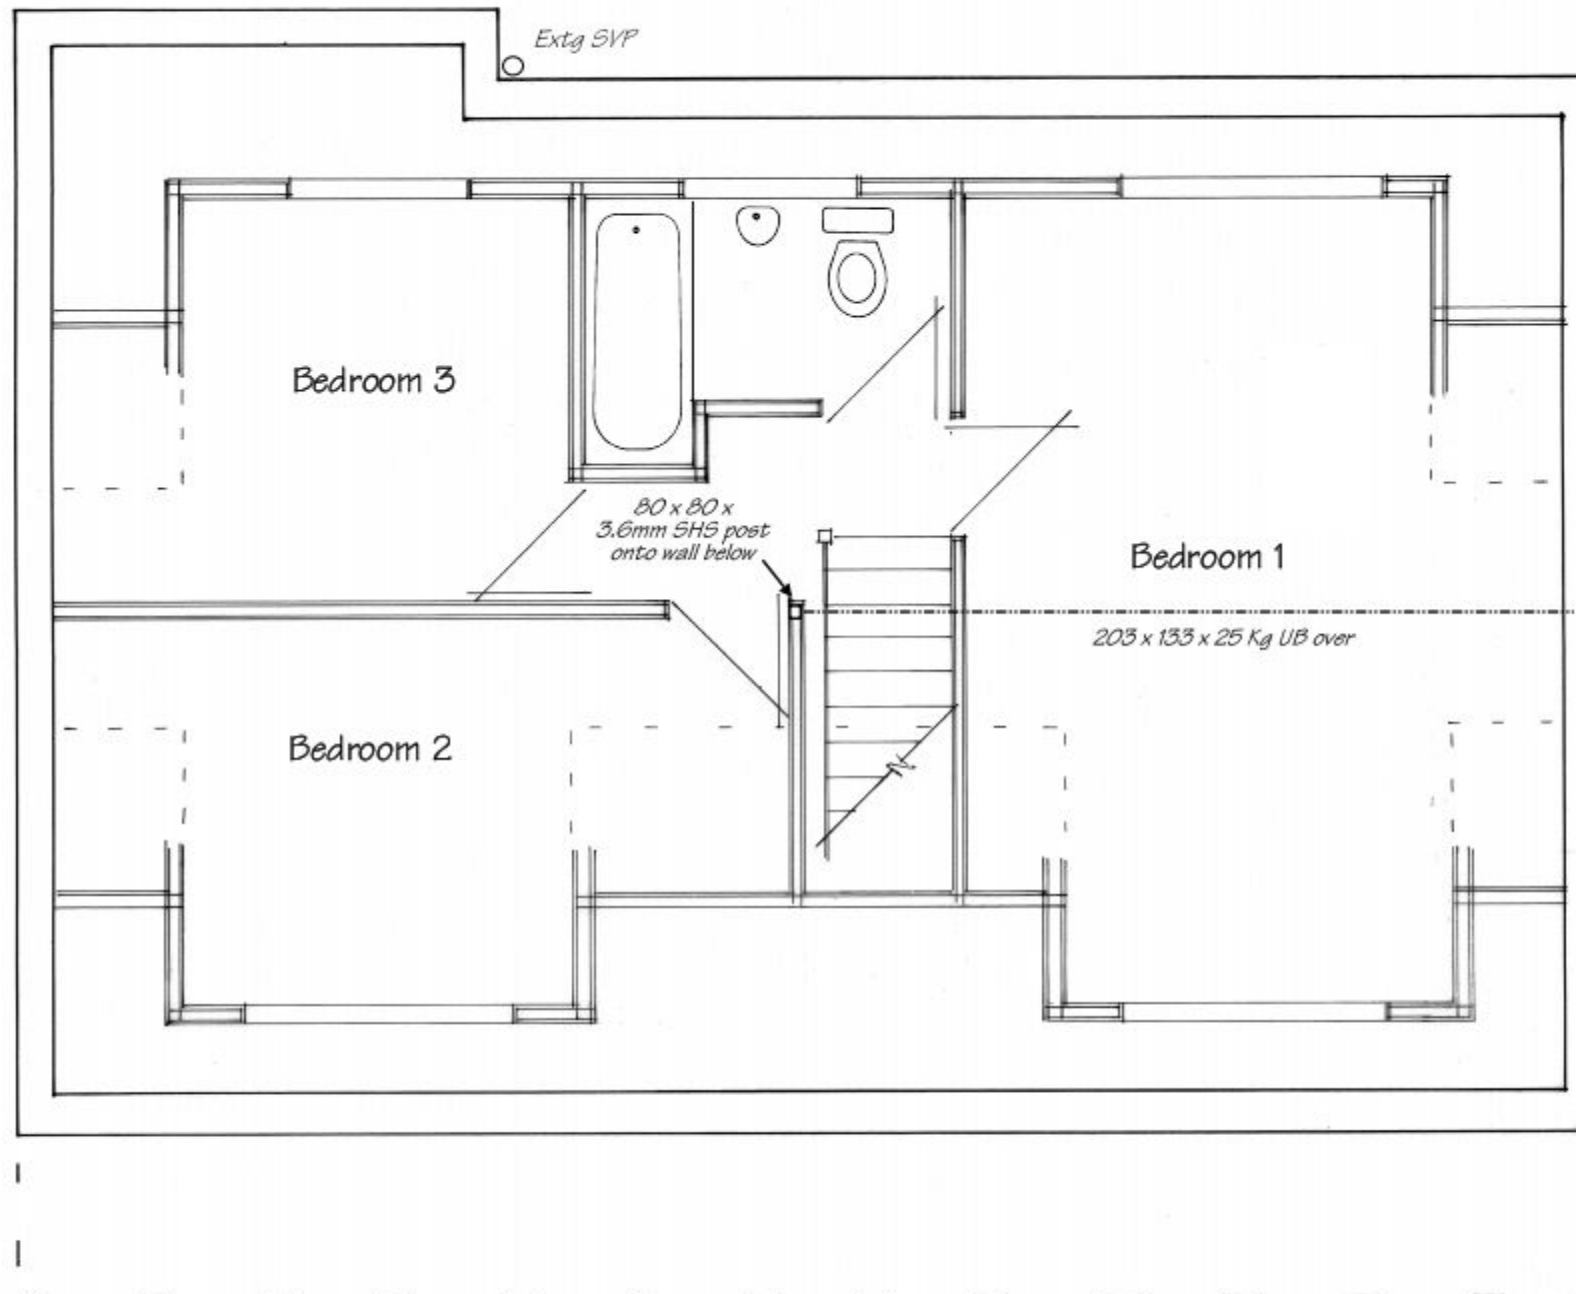

Proposed First Floor Plan

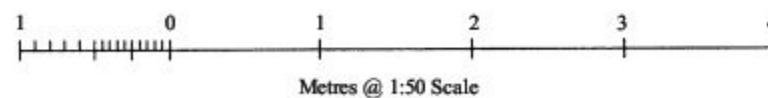

These Plans have been prepared for the purpose of obtaining Planning Permission and/or Building Regulation Approval for the work shown thereon only and should not be used for any other purpose.

© These Plans remain the copyright of the architect and must not be copied or reproduced in any way without written permission with the exception of Local Authorities for Planning Purposes



Andrew R Dunks

BSc(Hons) MRICS MBEng

Chartered Surveyor and Building Engineer

Unit 1, Brambles Enterprise Centre

Waterlooville, Hants, PO7 7TH

Tel: (023) 9225 3034

e-mail: plans@dunks.freemove.co.uk

Proposed First Floor Accommodation

6 Hart Plain Avenue
Waterlooville

For Mr Blackman & Miss Worall

Scale - 1:50 at Page Size A3


Date - May 2011

PERMIT


1 0 1 2 3 4
Metres @ 1:100 Scale



Proposed NE/Rear Elevation

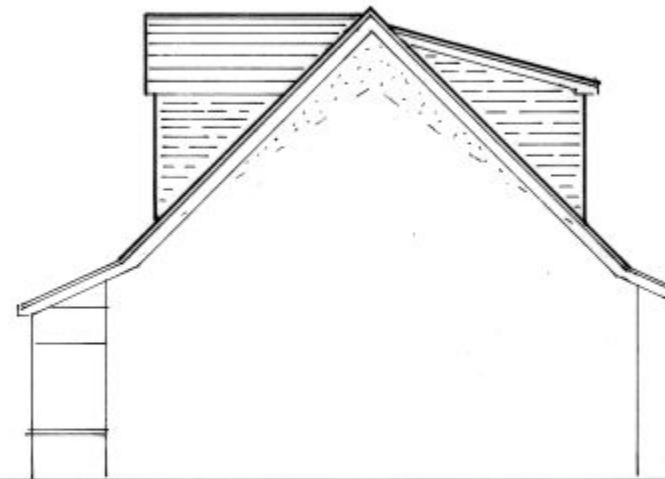

Proposed SE/Side Elevation

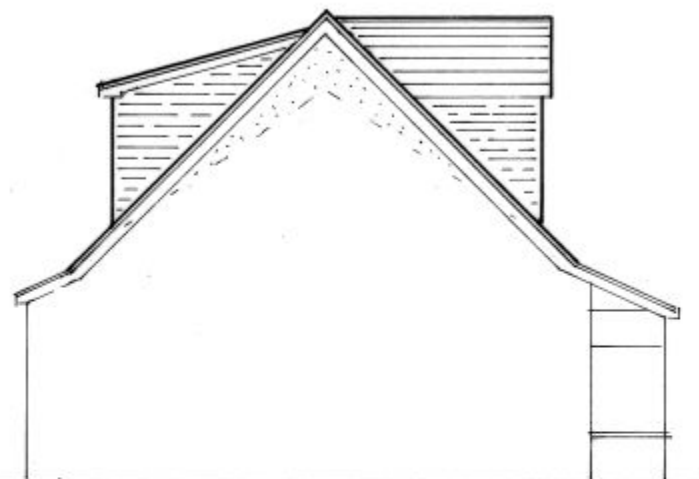

Proposed NW/Side Elevation



Proposed SW/Front Elevation

These Plans have been prepared for the purpose of obtaining Planning Permission and/or Building Regulation Approval for the work shown thereon only and should not be used for any other purpose.

© These Plans remain the copyright of the architect and must not be copied or reproduced in any way without written permission with the exception of Local Authorities for Planning Purposes



Andrew R Dunks

BSc(Hons) MRICS MBEng

Chartered Surveyor and Building Engineer

Unit 1, Brambles Enterprise Centre

Waterlooville, Hants, PO7 7TH

Tel: (023) 9225 3034

e-mail: plans@dunks.freemove.co.uk

Proposed First Floor Accommodation

6 Hart Plain Avenue
Waterlooville

For Mr Blackman & Miss Worall

Scale - 1:100 at Page Size A3

Date - May 2011