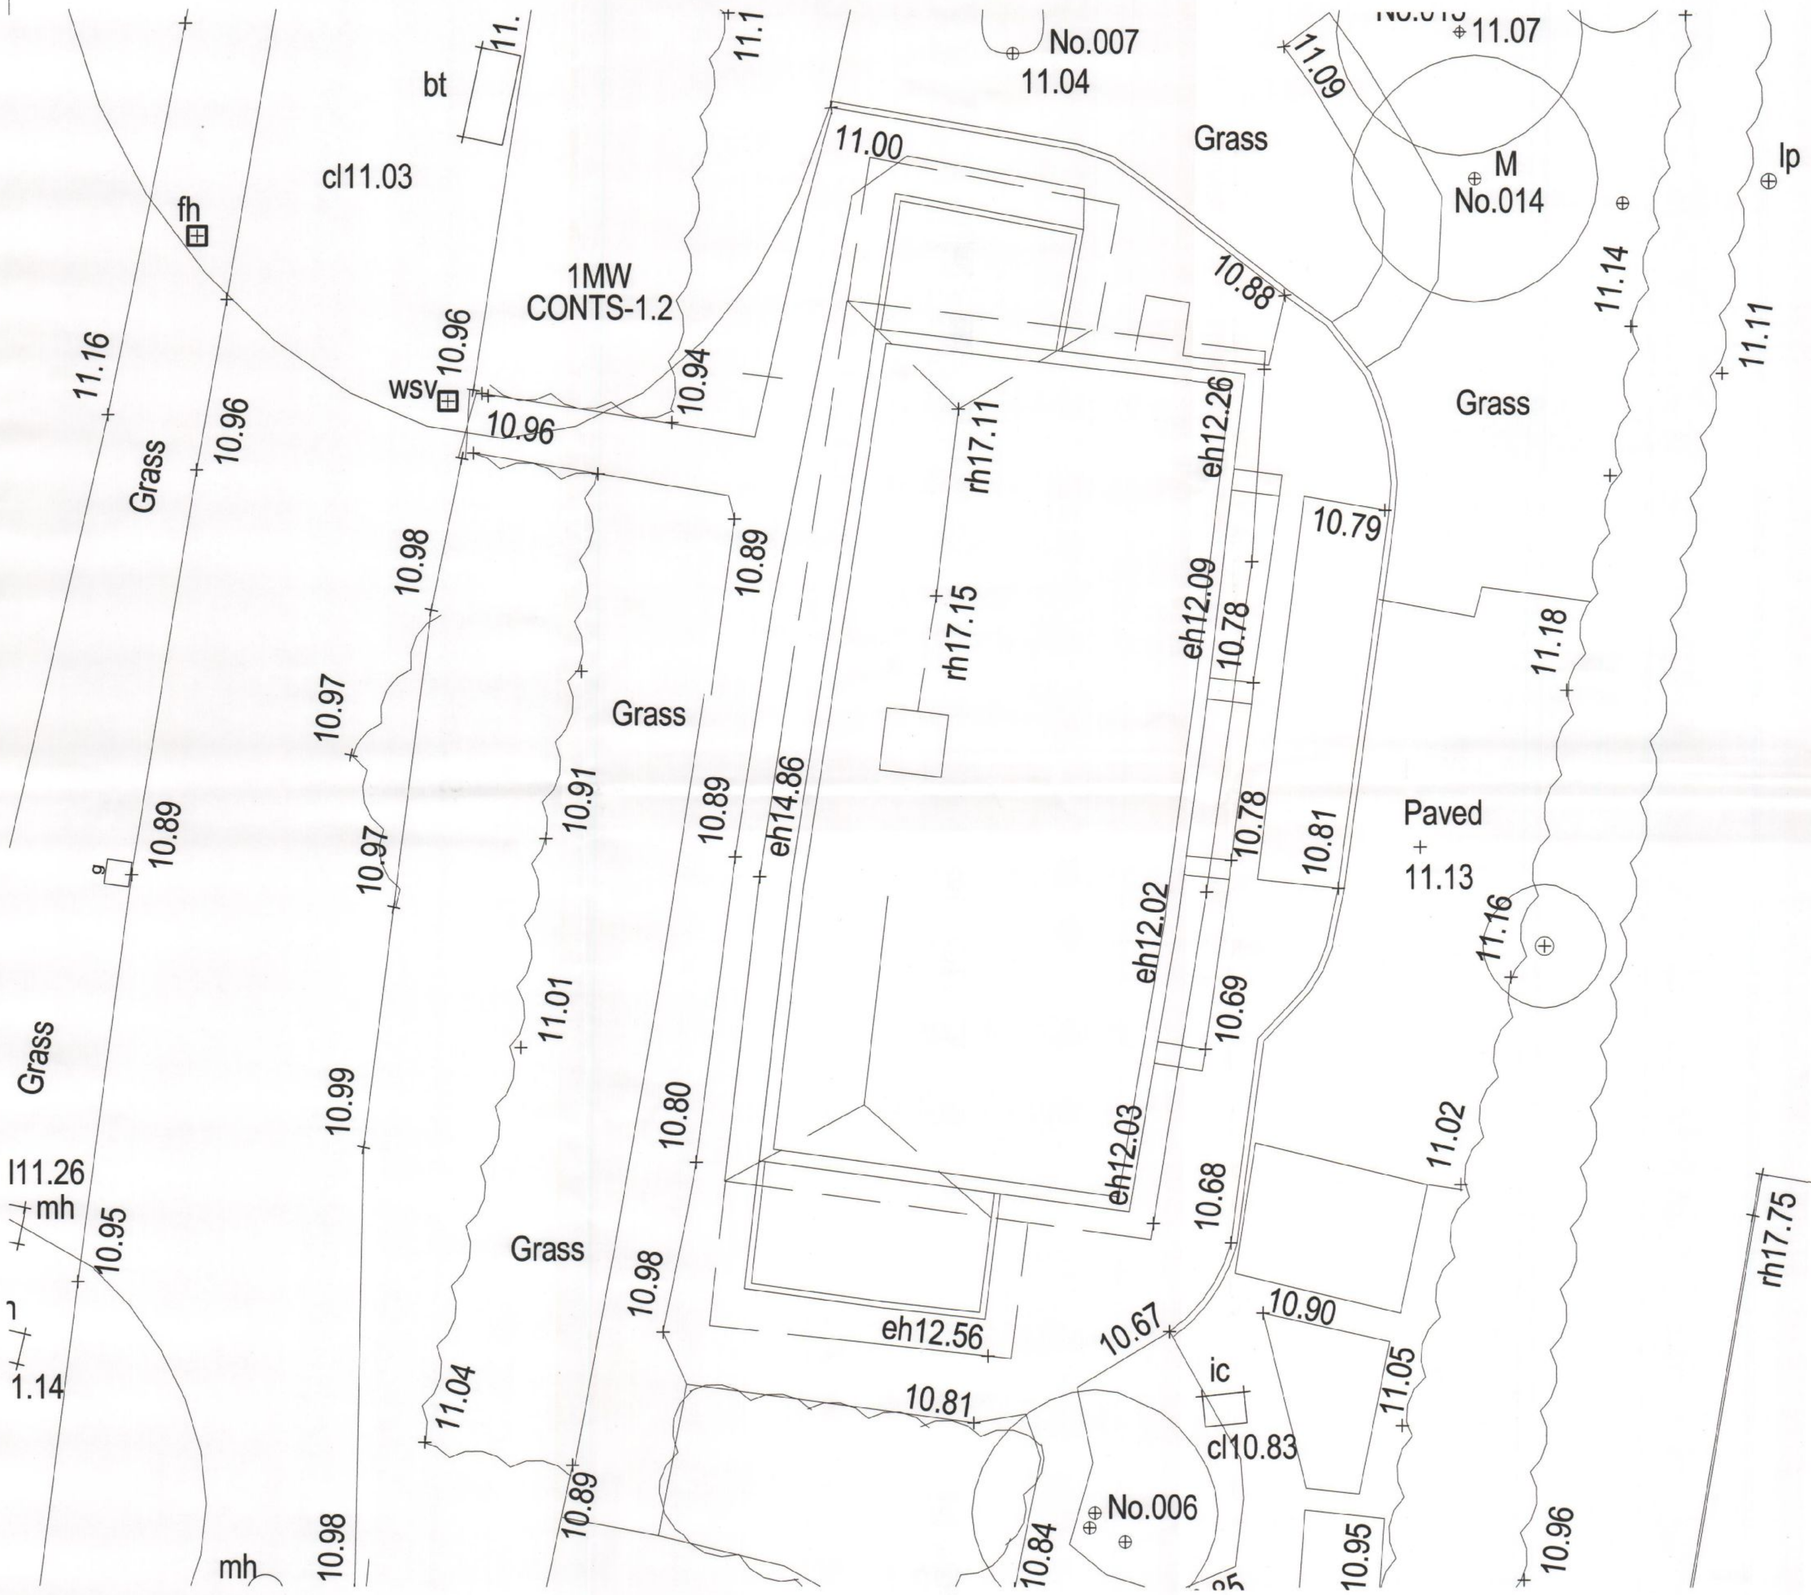

-			
Rev		Dwn / Date	Chk / Date

This drawing is copyright and must not be disclosed to third parties without permission
Scaled dimensions are not to be used for construction

4 Queensgate
Queens Road
Fareham
Hampshire
PO16 0NW

Tel: 01329 288911
Fax: 01329 221913
E-mail: admin@m2architecture.com

m2 architecture
architectural technologist

PROJECT

10 Southleigh Road
Havant

HAVANT BOROUGH COUNCIL
- 4 OCT 2011
RECEIVED

CLIENT

Pennington & Pope

DRAWING TITLE

Site Survey

PROJECT NO.	DRAWING NO.	REV.	SCALE
11017	100		1:50