


Wade Court

4m high evergreen hedge at front boundary

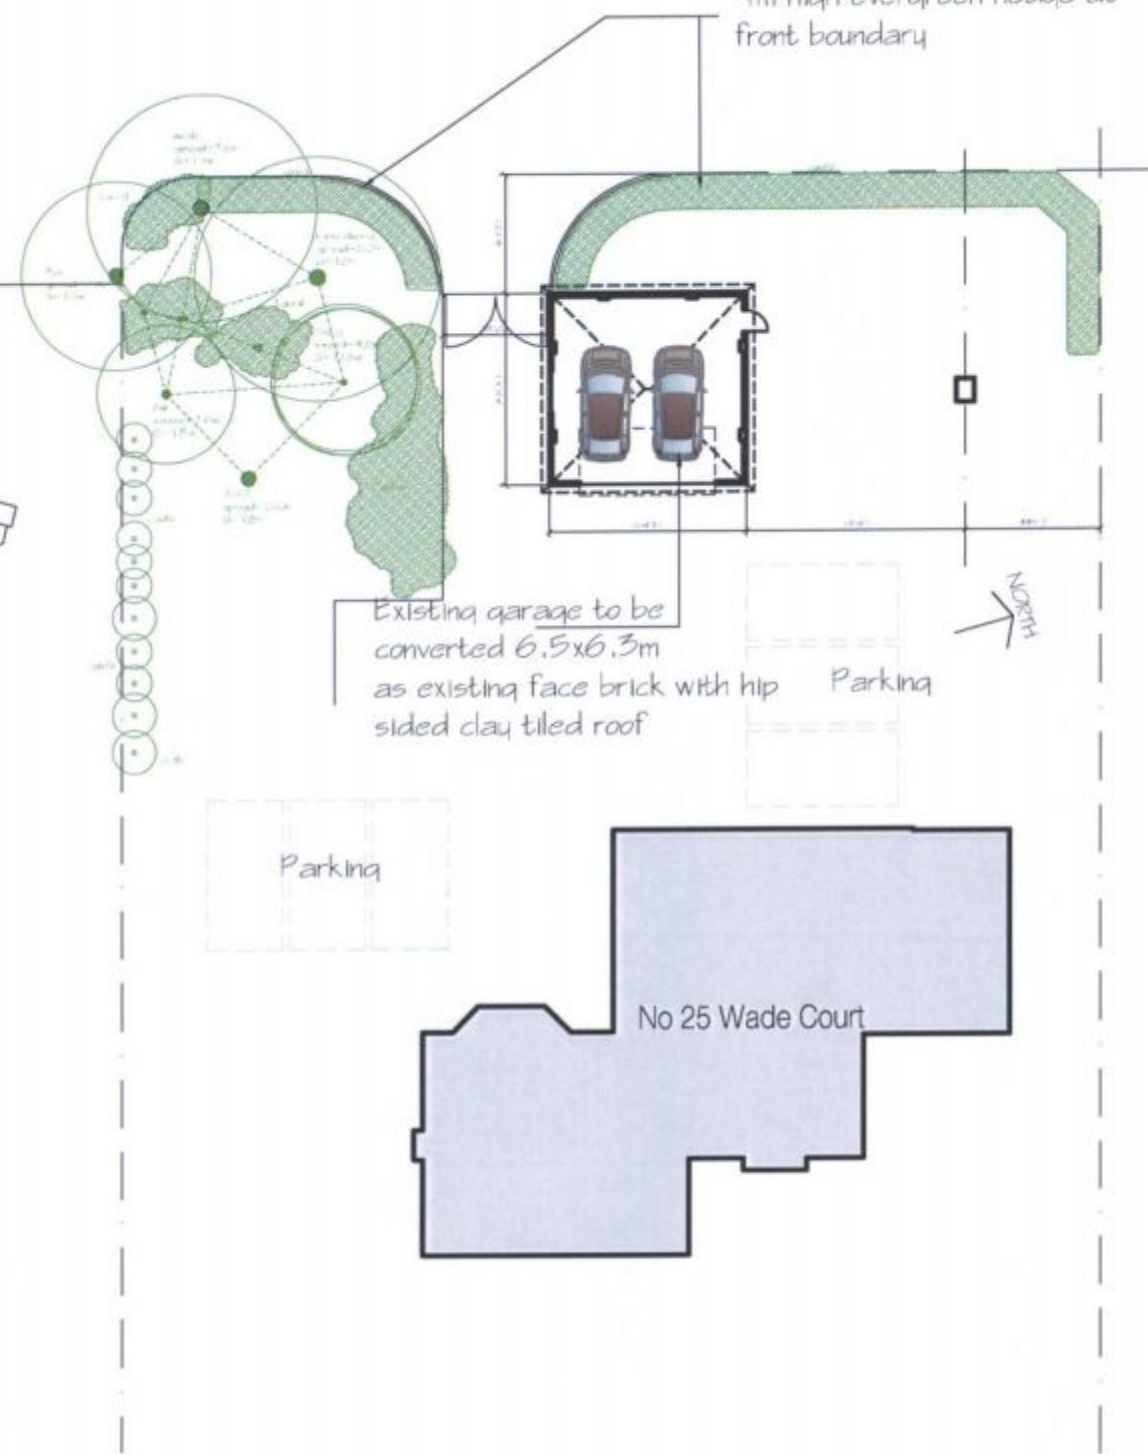


rev A existing trees added, garage relocated 17-06-2010

Forward part of site as existing 1:250

Wade Court

HAVANT BOROUGH COUNCIL
DEVELOPMENT CONTROL
18 JUN 2010
RECEIVED

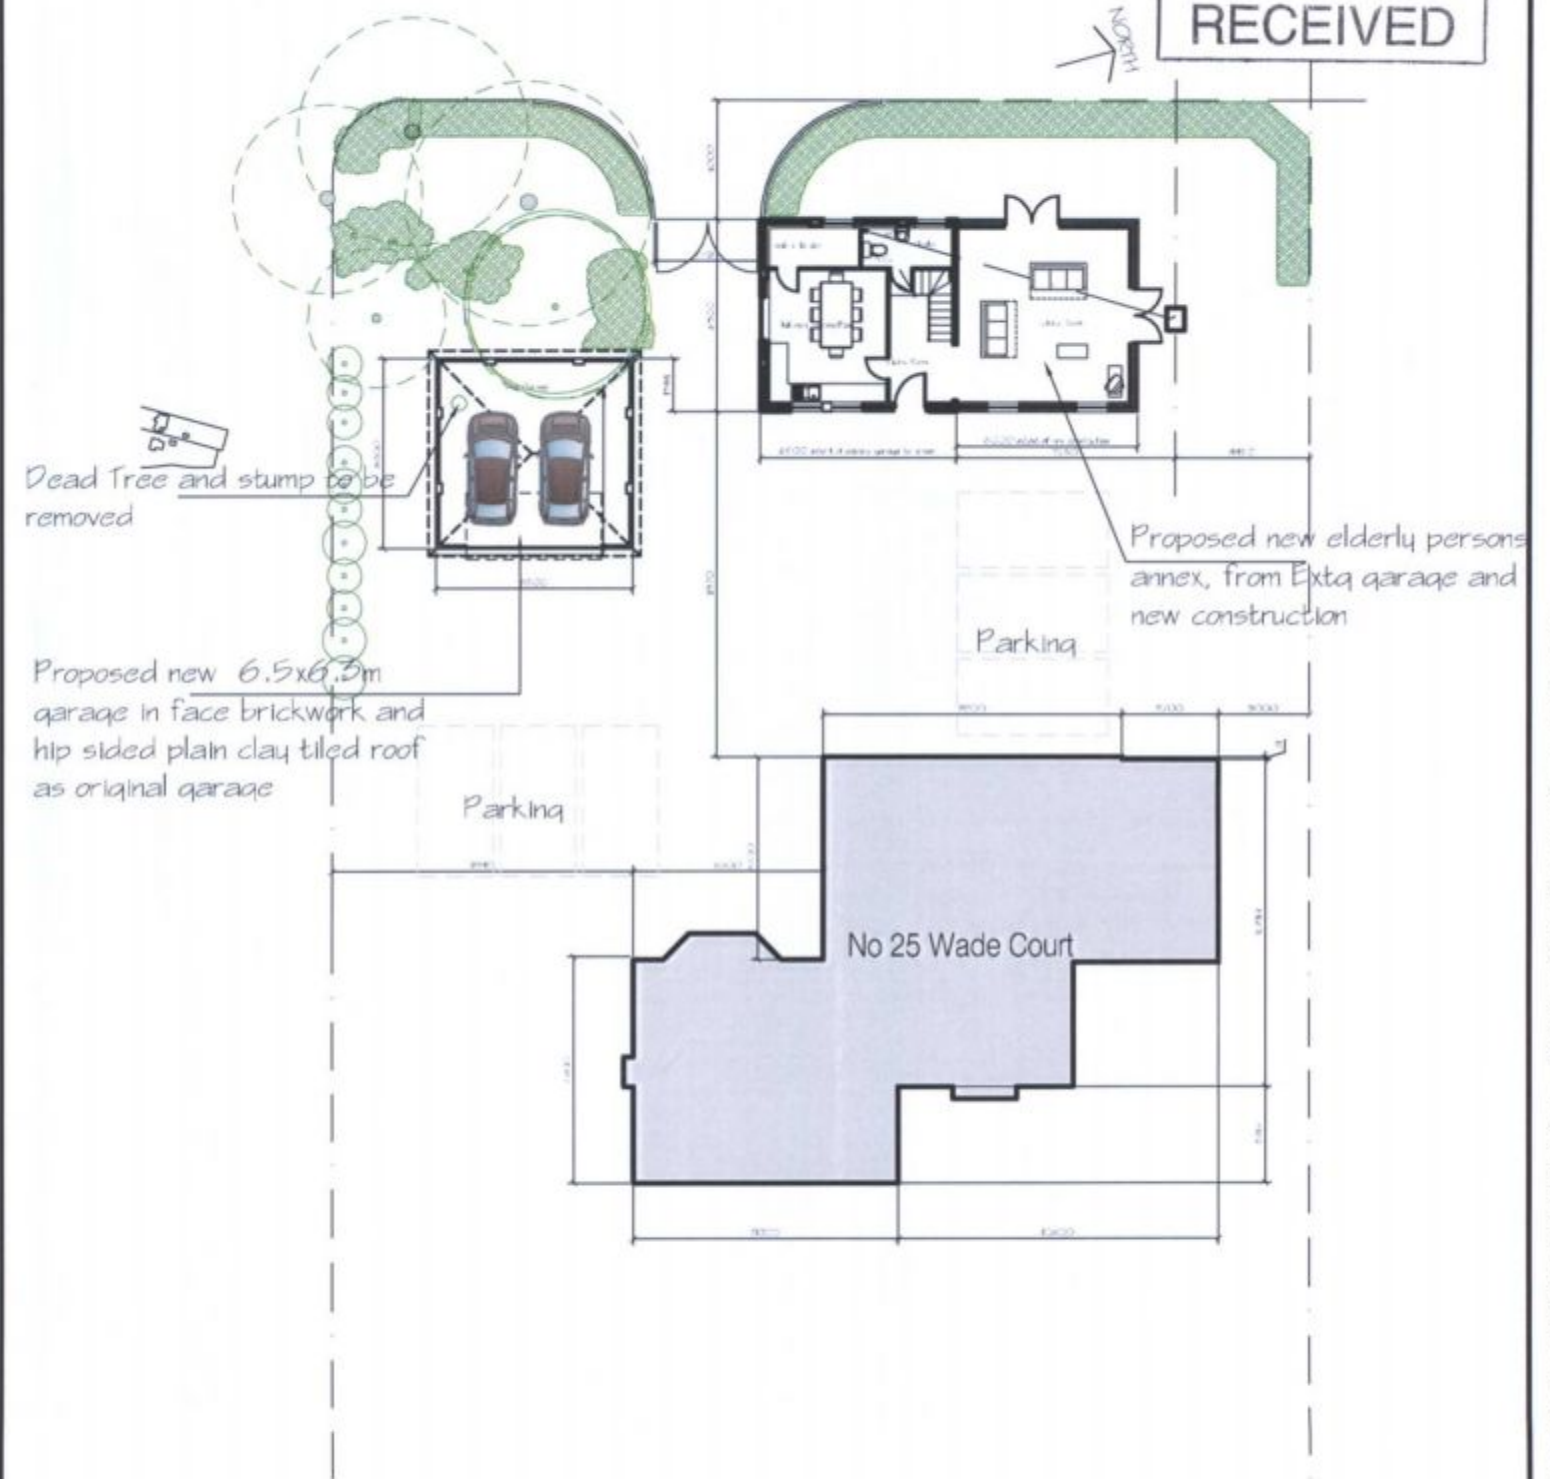

Forward part of site as Proposed 1:250

project Proposed new elderly persons annex 25 Wade Court Road, Havant	drawn by bf.sales	date Jan 07	Drg Number 2010/02-01	COMPUTER DESIGN PARTNERSHIP Architectural , Civil Structural & Mechanical Draughting Services 6 Tukes Avenue Bridgemary, Gosport Hampshire, PO13 0SE
drawing title survey details of existing garage	checked by	date		
	scale 1:100	rev A		