


Willcox Cooper Associates
Consulting Engineers

Bristol

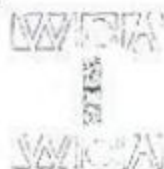

Bournemouth ✓

Contract

Extension to Northwood.

Drawing ref.

Calculations by

ew

Revision

Job ref.

10313

Calc. sheet no

SK 1

Element


Pile/Beam/Slab Details.

Date Apr 2010


Ref.

Calculations

Output

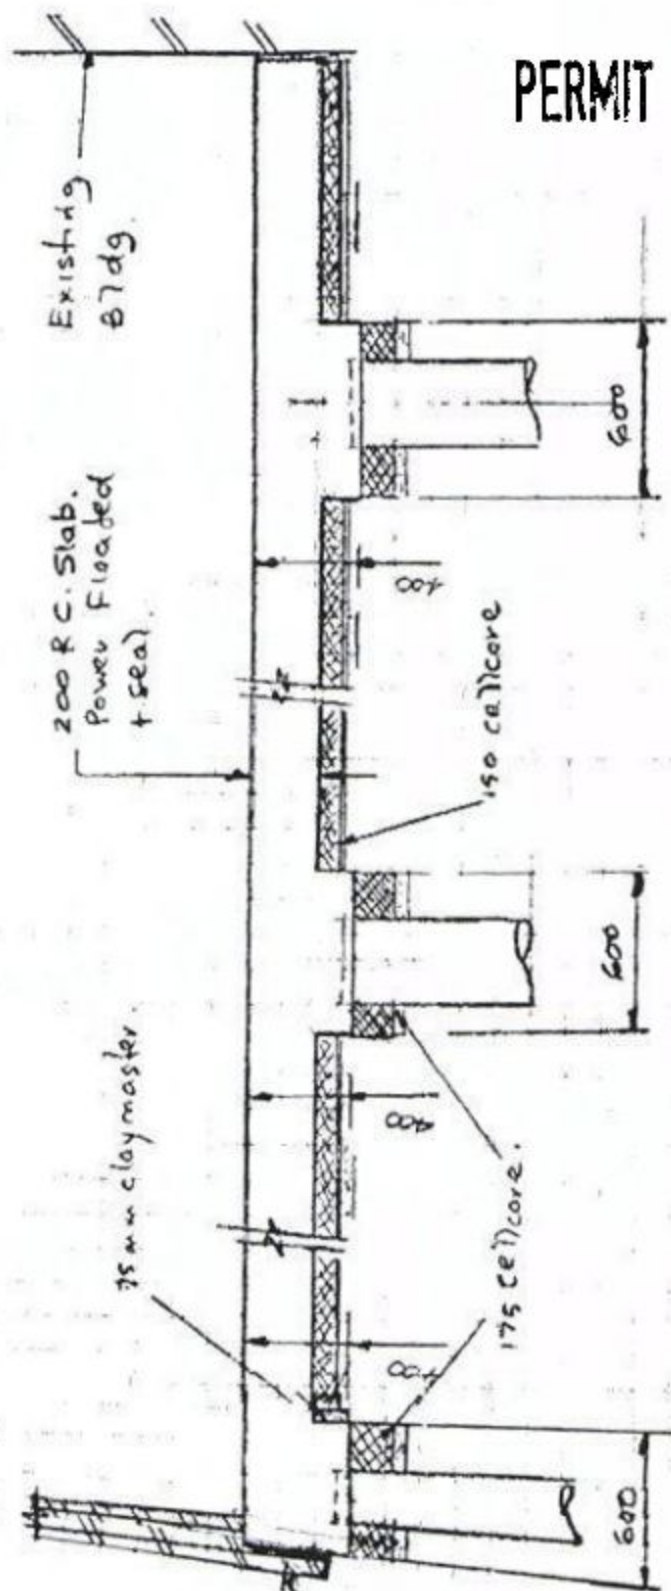

TYPICAL CROSS SECTION

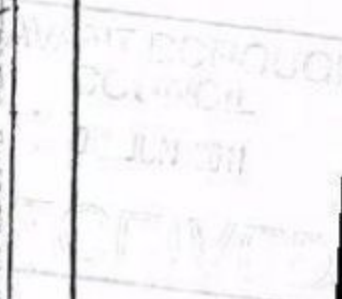

Willcox Cooper Associates
Consulting Engineers

Bristol



Contract

Extension to Northwood

Job ref.

10313

Drawing ref.

Calculations by

Revision

Calc sheet no.

SK2

Bournemouth ✓

Element *Pile/Bram/Slab Details*


Date

Ref.

Calculations

Output

PERMIT

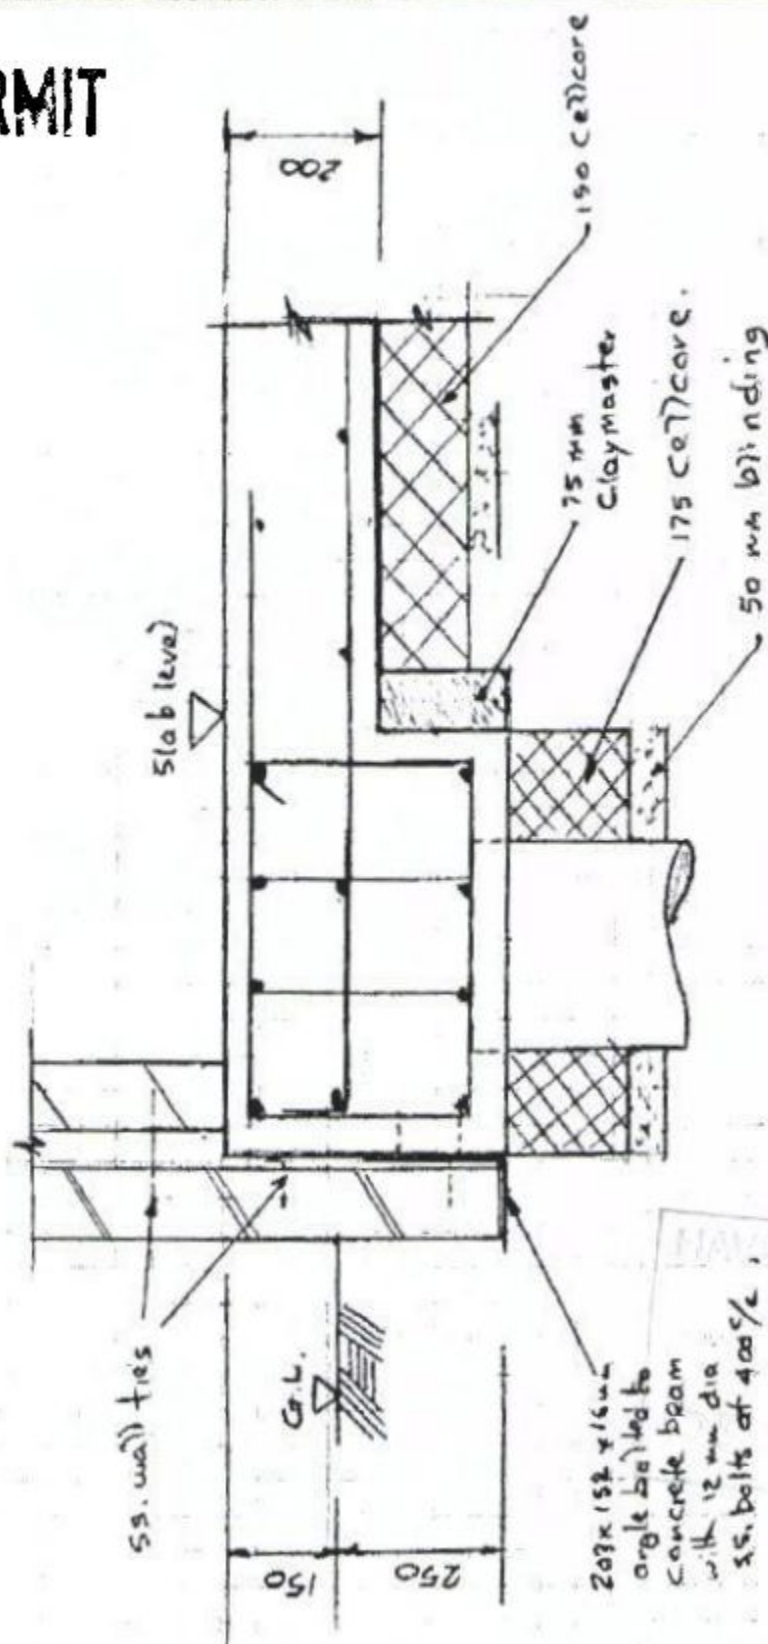

TYPICAL EDGE DETAIL THRO' SLAB