REFUSE

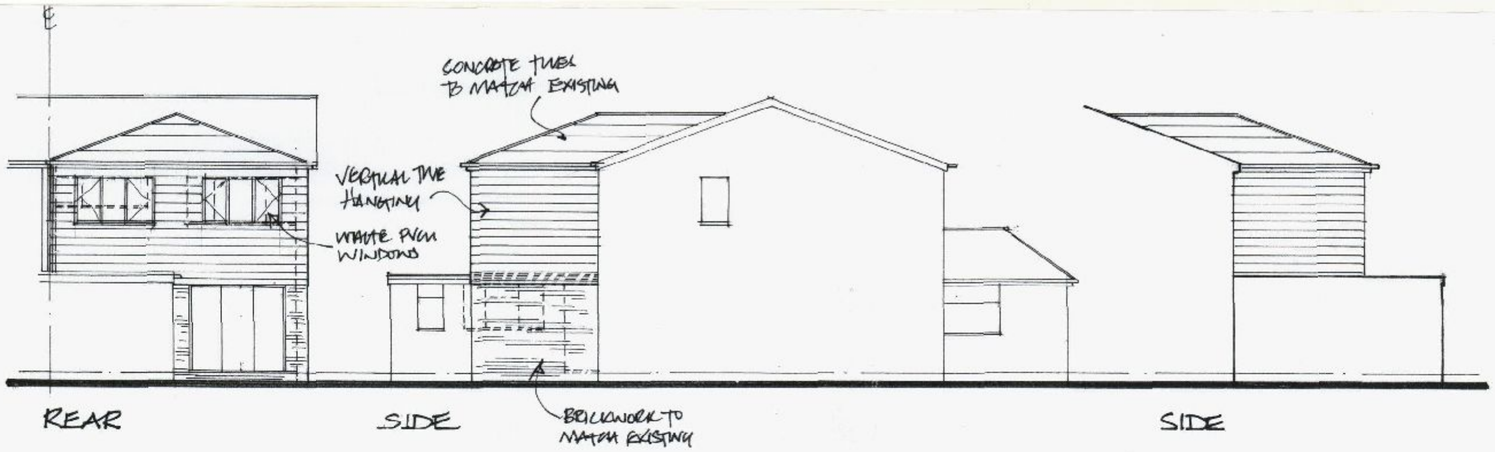

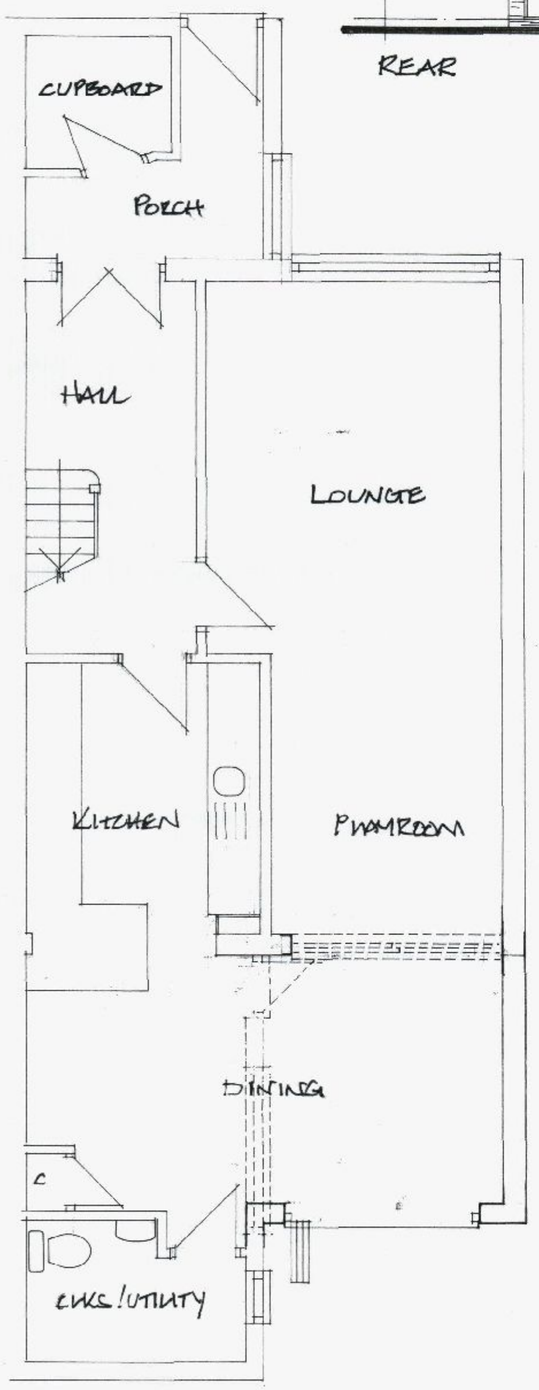

GROUND

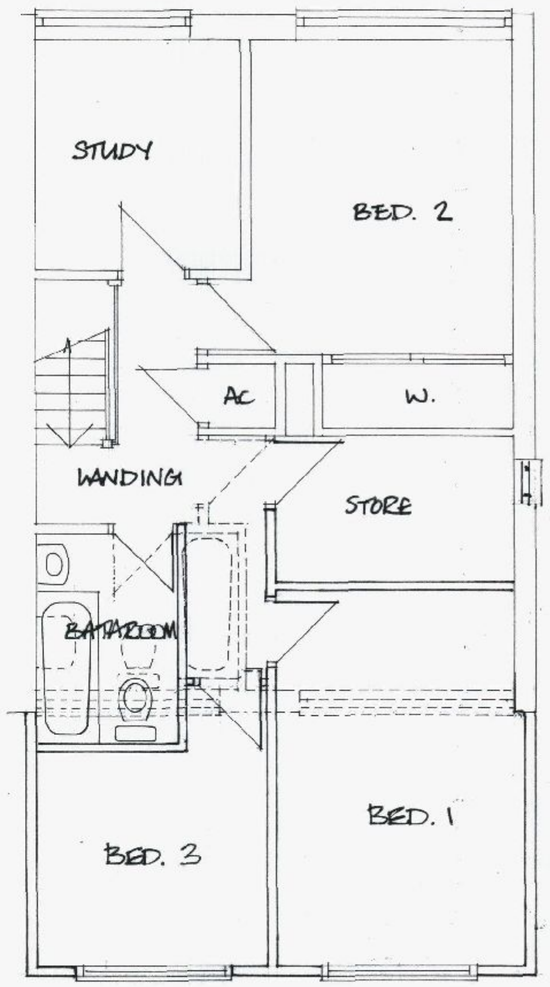

FIRST

HAVANT BOROUGH COUNCIL
31 MAR 2011
RECEIVED

DEREK TREAGUS ASSOCIATES
ARCHITECTURAL SERVICES
Flat 3, 34 Wimbledon Park Road, Southsea, Hants PO5 2PT
Tel 07956 674094

Project
REAR EXTENSION TO 11 WELL MEADOW, HAVANT, HAMPSHIRE.

Client **Mr R Balbeck**

Title **PLANNING DRAWING**

Date	Drawn	Scale
Feb 2011	DT	1:50,1:100,1:1250

Drg. No. **11.883.02** Rev.