REFUSE

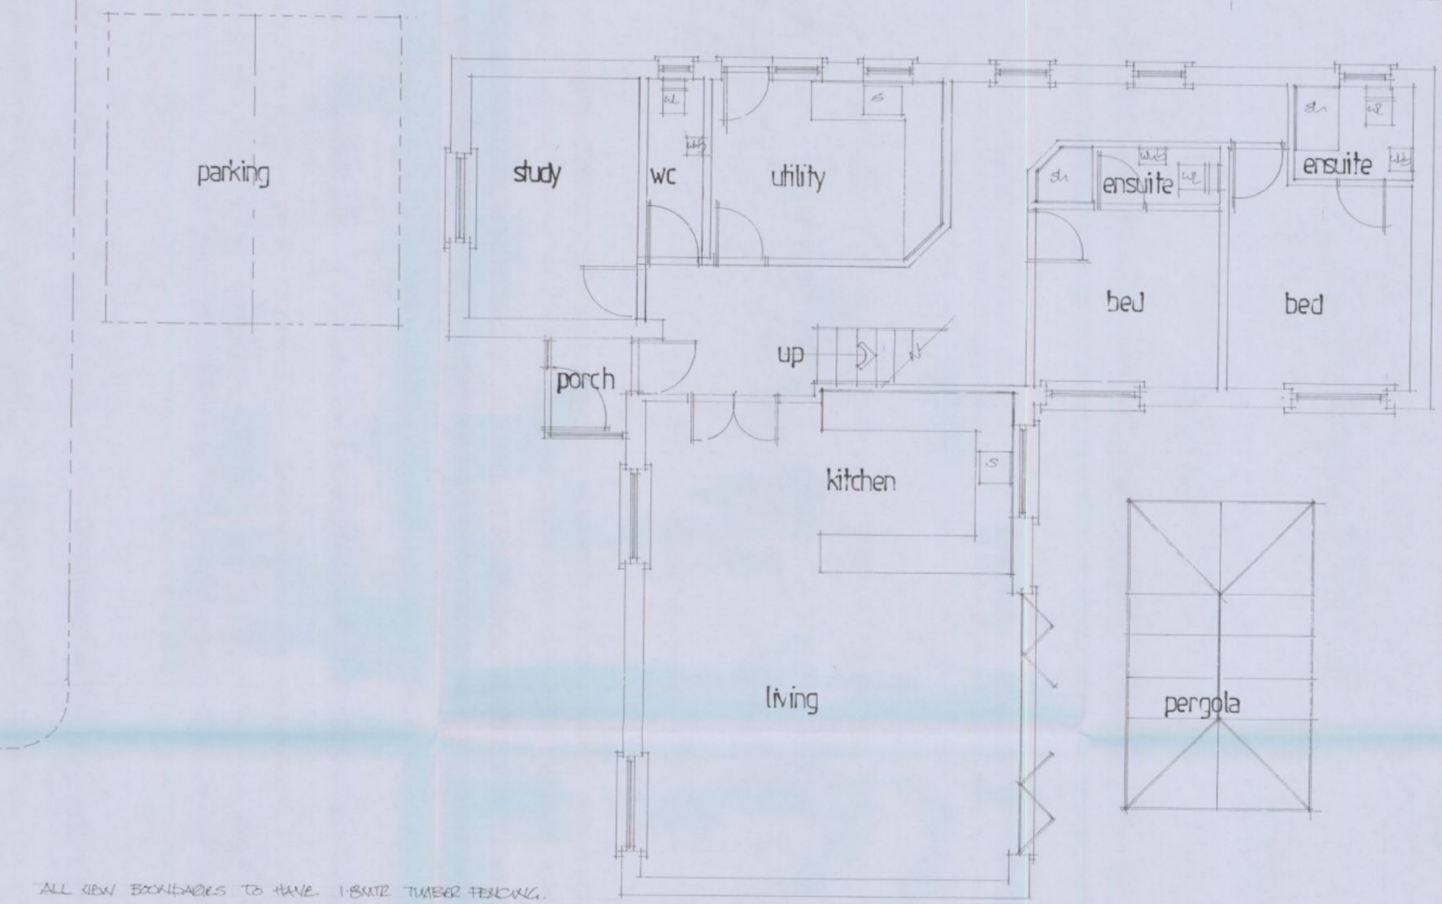

ALL NEW BOUNDARIES TO HAVE 1.8METR TIMBER FENCING.

ground floor

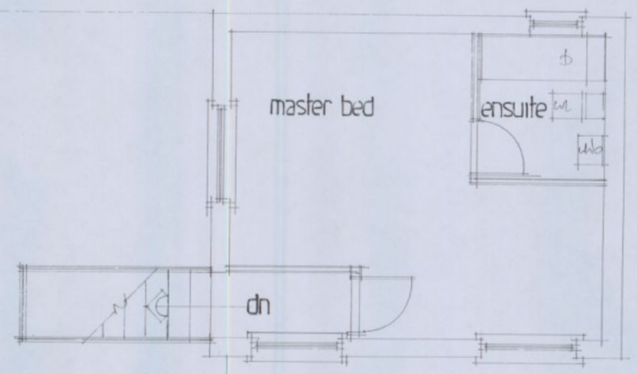

first floor

Note:
All dimensions must be checked on site and not scaled from this drawing.
EXCEPT FOR LEGAL PURPOSES PLANNING PURPOSES.

A		
	Date	Revision

© copyright

THORNS-YOUNG
ARCHITECTURAL

THORNS-YOUNG LTD
232 London Road, North End, Portsmouth, PO2 9EG
Tel: 02392672883 Fax: 02392663457

Client
MR AND MRS P. PEACOCK

Job Title
LAND TO THE REAR OF 31, GLADYS AVENUE COMPLAINT

Drawing Title
PROPOSED NEW DWELLING

HAVANT BOROUGH COUNCIL
10 FEB 2011
RECEIVED

Scale 1:50

Date FEB 2011 | Drawn by CMC

Drg. No. 3124:10:5 | Rev.

MERCURY GRAPHICS 537451