APP/10/0096

PERMIT



WEST



NORTH

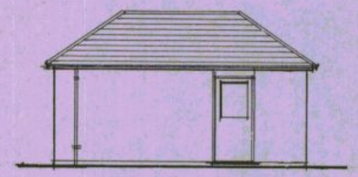

WEST



NORTH



EAST ELEVATION

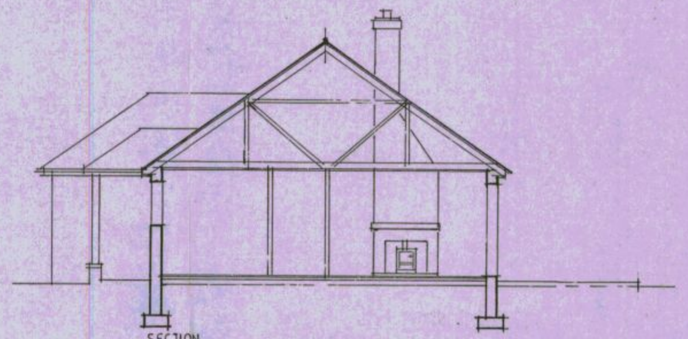

SECTION



EAST

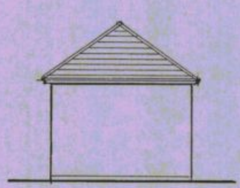

SOUTH

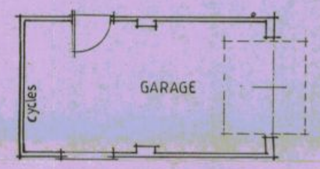

PLAN 1:100

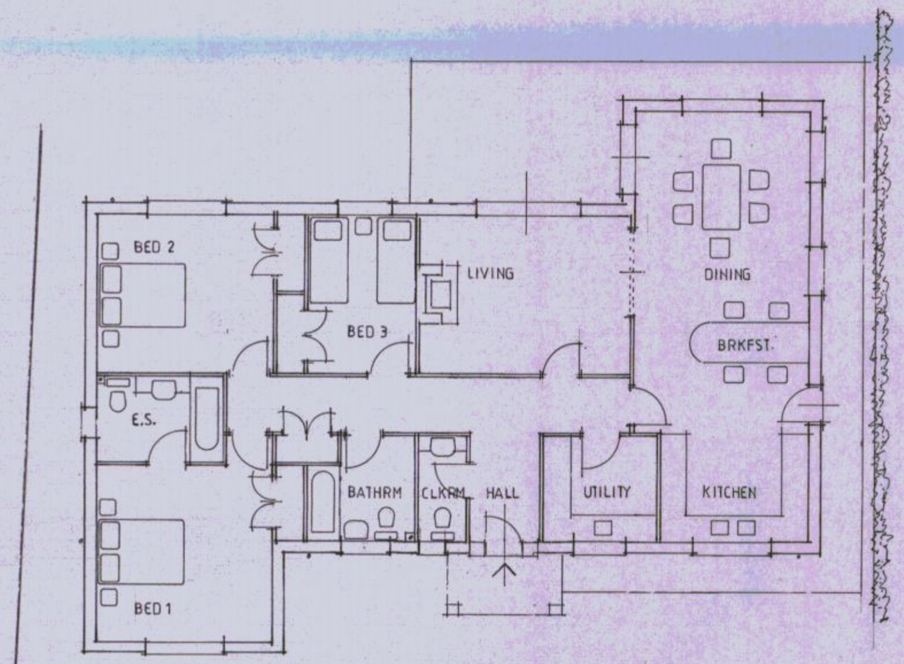

PLAN Scale 1:100

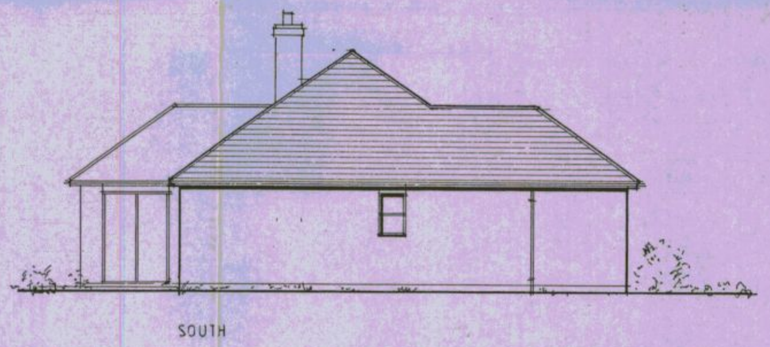

SOUTH

External materials
Roof. Interlocking Tiles
Walls. Facing Brkwrk

HAVANT BOROUGH COUNCIL
26 APR 2010
RECEIVED

PROPOSED 3B BUNGALOW WITH DET. GARAGE
at
REAR OF No. 616 SOUTHLEIGH ROAD, EMSWORTH, PO10 7TA
for
MR. S. HARTLEY DWG. NO. 452·02

Geoffrey J. Duffett Tel. 023 92462261 APR 2010