


HAVANT BOROUGH
COUNCIL
21 MAY 2010
RECEIVED

APP/10/0-82

10

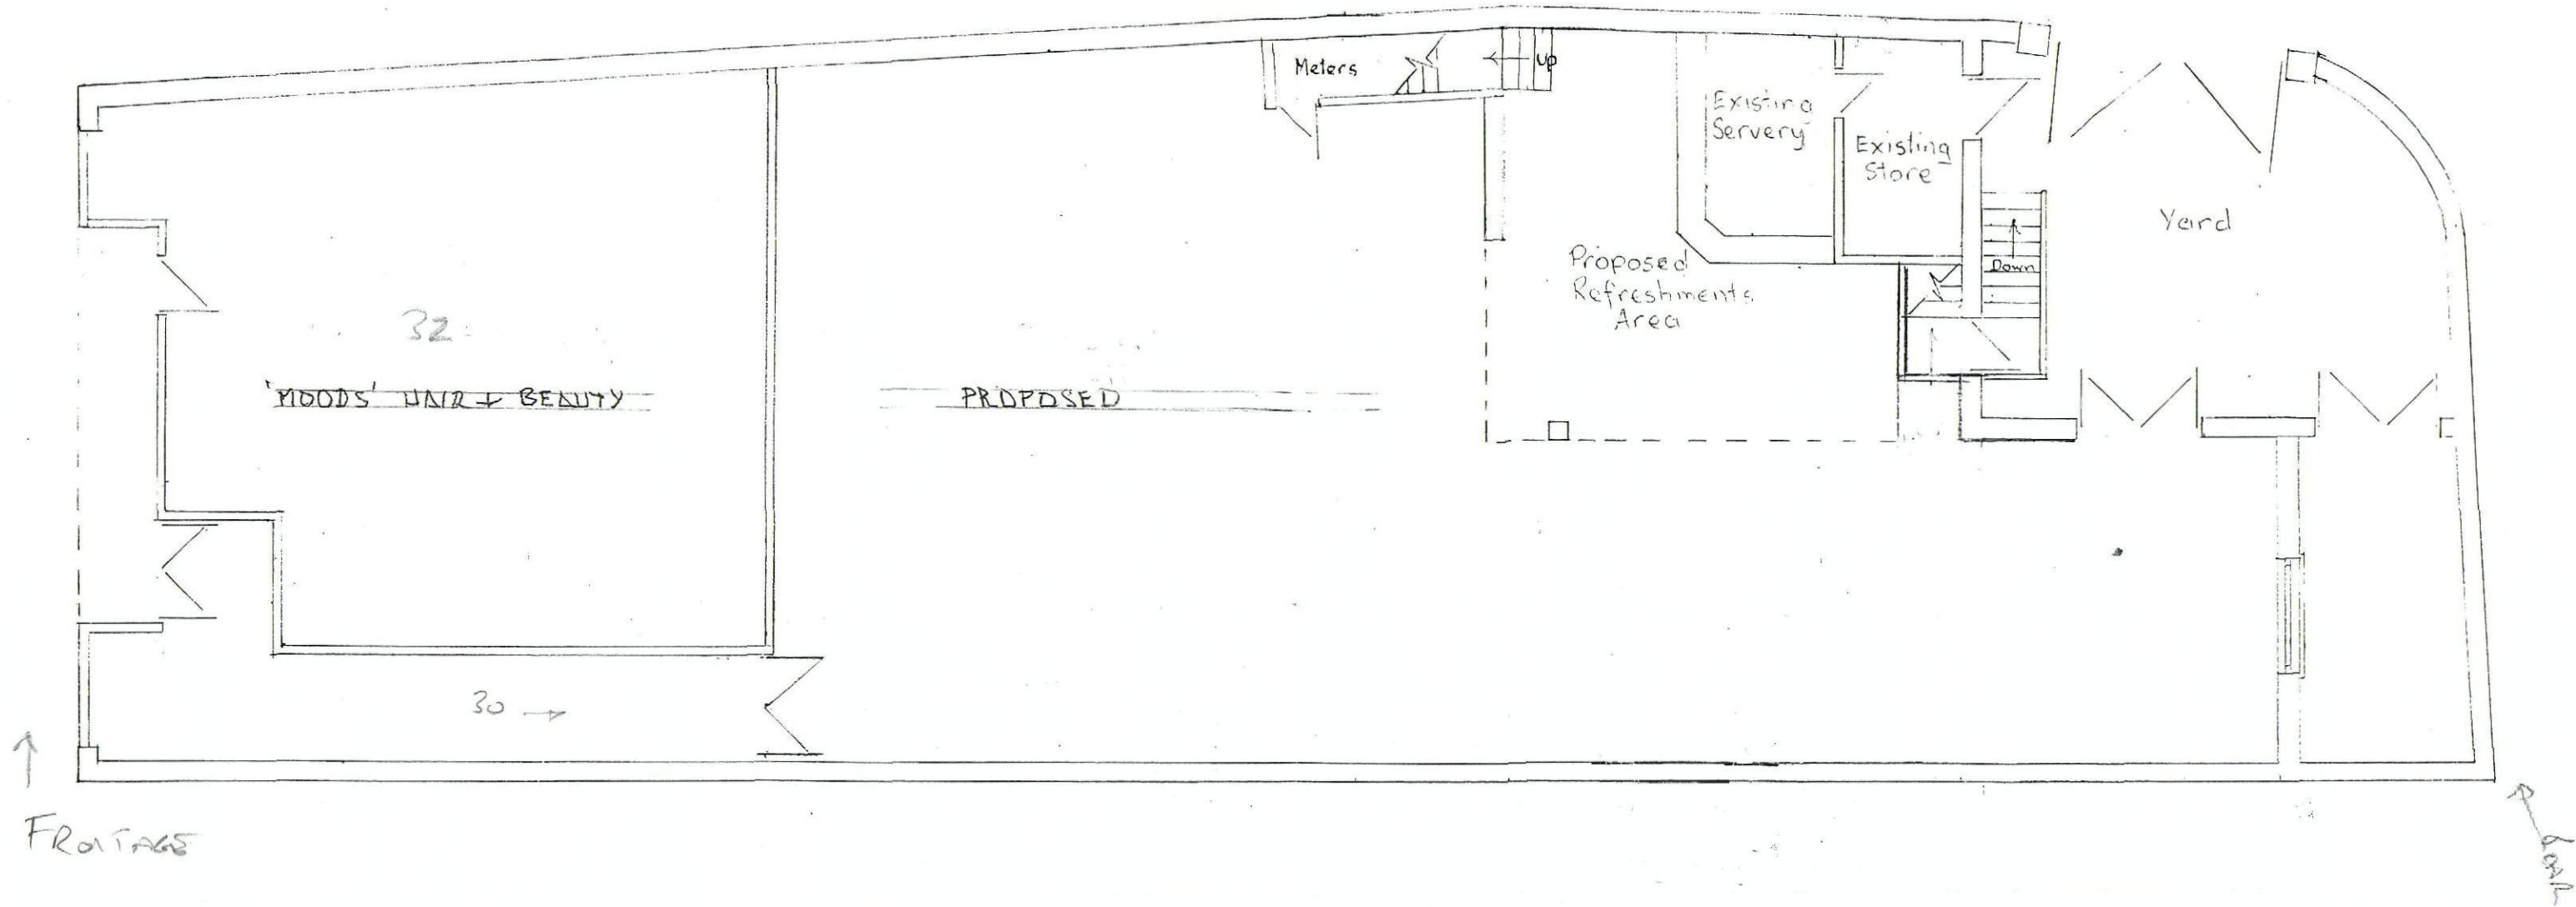

B.O.H.
PERMIT

Ground Floor Plan

Scale 1/100