

PERMIT




Proposed
Carport
EAST

Proposed
link
corridor



WEST


Proposed
Workshop

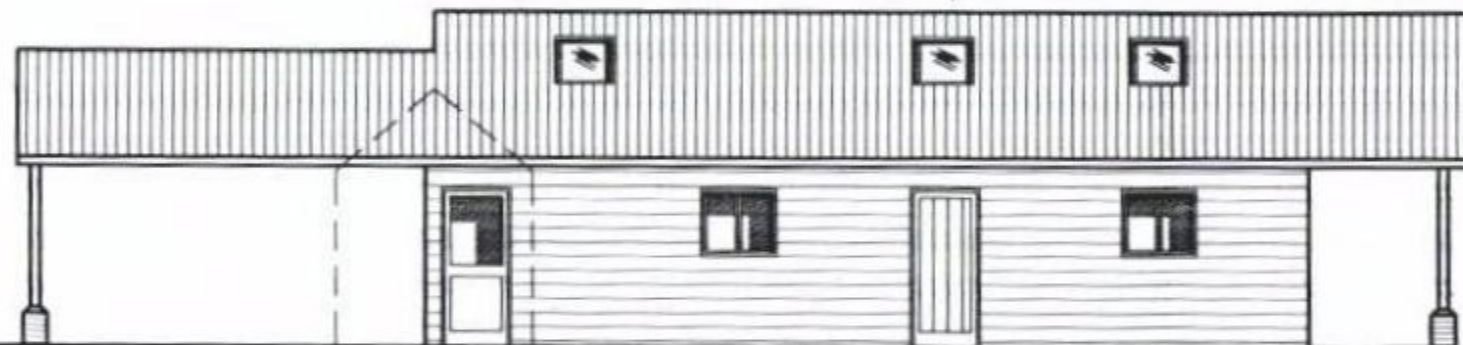


NORTH

18930
11690

HAVANT BOROUGH
COUNCIL
- 2 SEP 2011
RECEIVED

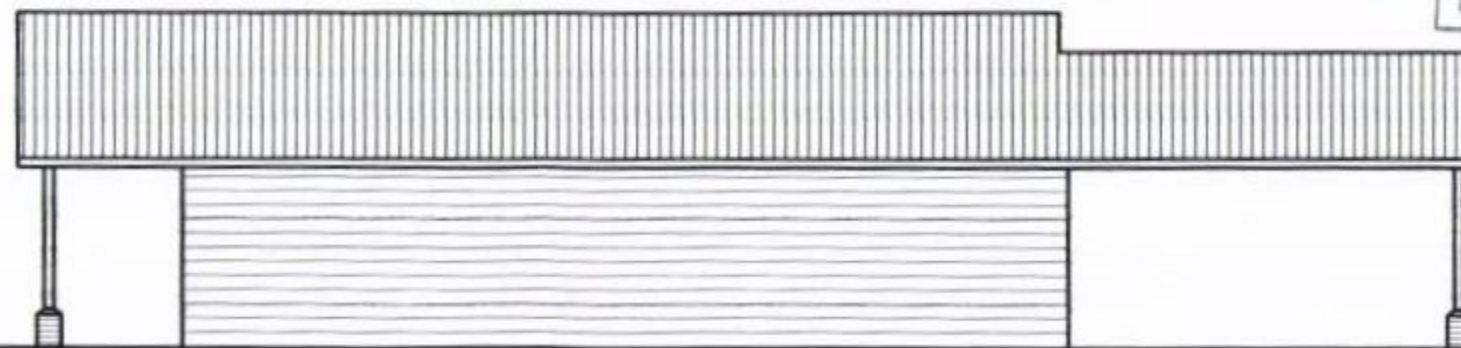

SOUTH

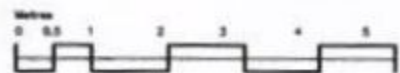

13 BEACH ROAD
EMSWORTH

PROPOSED ELEVATIONS

Scale A3-1:100
Date 16/05/11
Drawn ALB

Revisions

A. Minor amendments. 25/07/11

BE-004^A