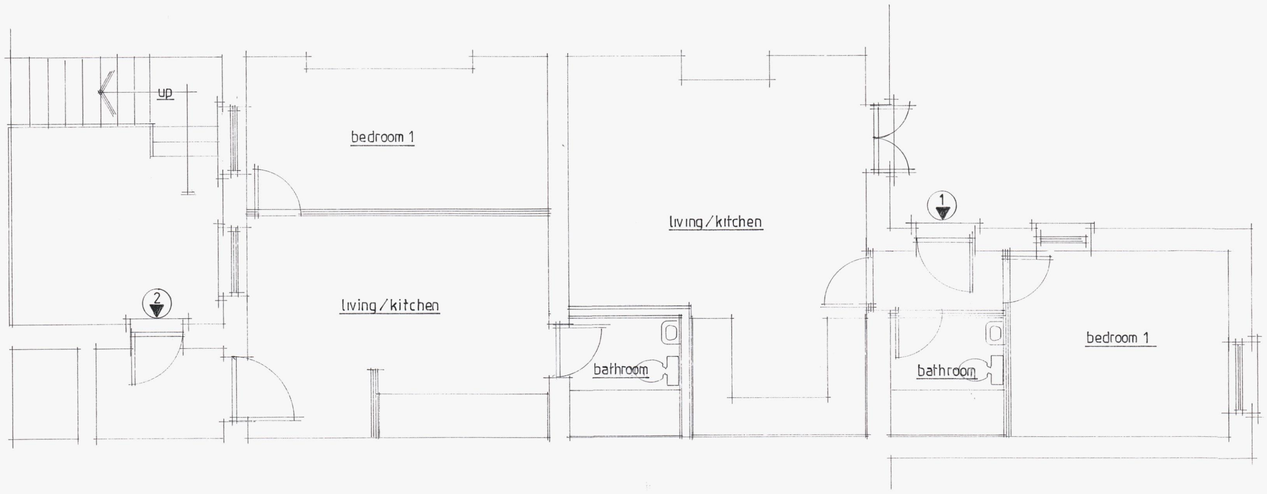


proposed basement plan

HAVANT BOROUGH COUNCIL
14 OCT 2011
RECEIVED

0 1. 2. 3. 4. 5. scale 1:50. m.
0 2. 4. 6. 8. 10 scale 1:100.m.

A		
	Date	Revision

© copyright

THORNS-YOUNG
ARCHITECTURAL

THORNS-YOUNG LTD.
232 London Road, North End, Portsmouth. PO2 9JG
Tel: (023) 9267 2083 Fax: (023) 9266 3457

Client
mr b laly

Job Title
39 sea front
hayling island

Drawing Title
proposed plan (bs)

Scale 1:50 : at A1

Date sept '2011 | Drawn by sa

Drg. No. 4127 · 11 · 7. | Rev.

URY GRAPHICS 537451

ARCHITECTURAL 594 x 841mm A1