

APP/10/0251

REFUSE


REV	DATE	BY	CHCK	APPR	DESCRIPTION

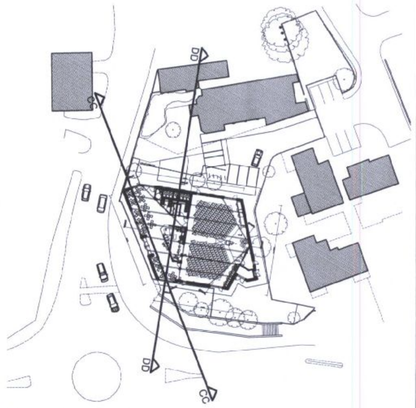

Section Location Key

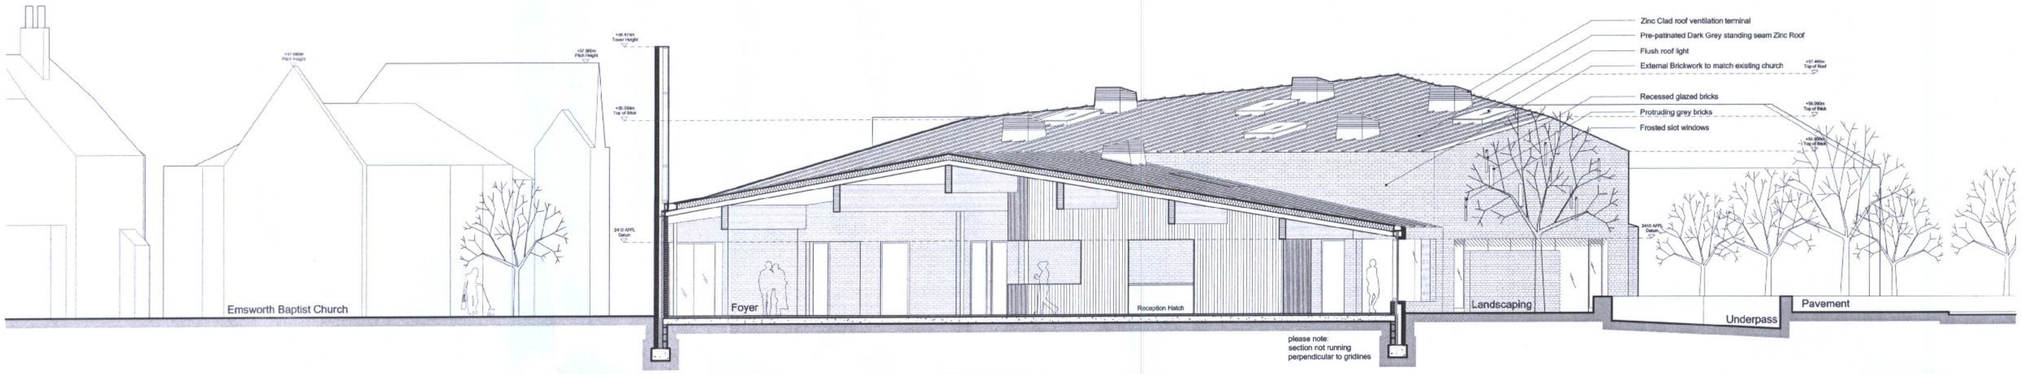

Section CC

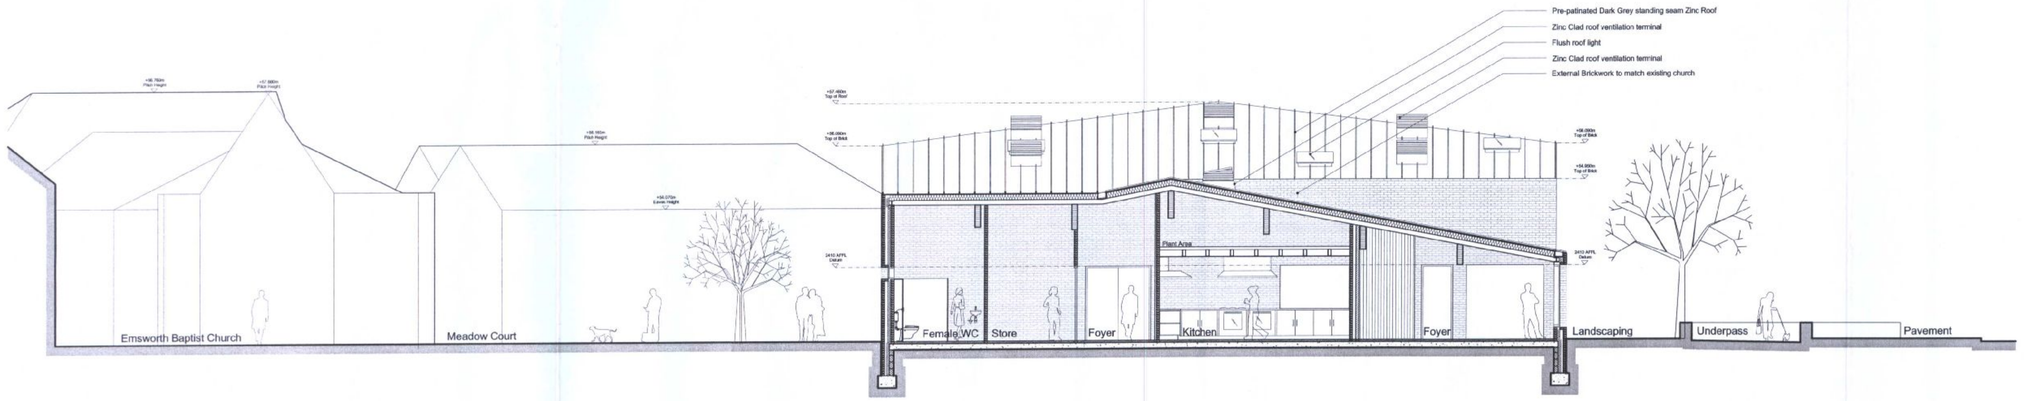

Section DD

0 1 2 3 4 5 10m

studio 10, cliff road studios, cliff road, london, nw1 9an

haverstock associates llp

t: 020 7267-7676 f: 020 7267-5020 e: info@haverstock.com www.haverstock.com

CLIENT:
emsworth baptist church

JOB TITLE:
emsworth baptist church

DRAWING TITLE:
section CC / DD

HAVANT BOROUGH COUNCIL
07 JUN 2010
RECEIVED

JOB NO:	DRAWING NO:	REVISION:	SCALE(S):
842	P2003	-	1:100@A1
DRAWN: SK	CHECKED: JC	APPR: TG	DATE: 28.05.2010

DRAWING STATUS: planning

DO NOT SCALE FROM THIS DRAWING: CHECK ALL DIMENSIONS ON SITE BEFORE ORDERING