

SCALING OFF THIS DRAWING IS FOR PRICING PURPOSES ONLY. ALL DIMENSIONS MUST BE VERIFIED ON SITE FOR CONSTRUCTION AND FABRICATION.

TO BE READ IN CONJUNCTION WITH RJD STANDARD BRIEFING DOCUMENT AND ALL RELEVANT STRUCTURAL DRAWINGS/SIGNAGE DRAWING

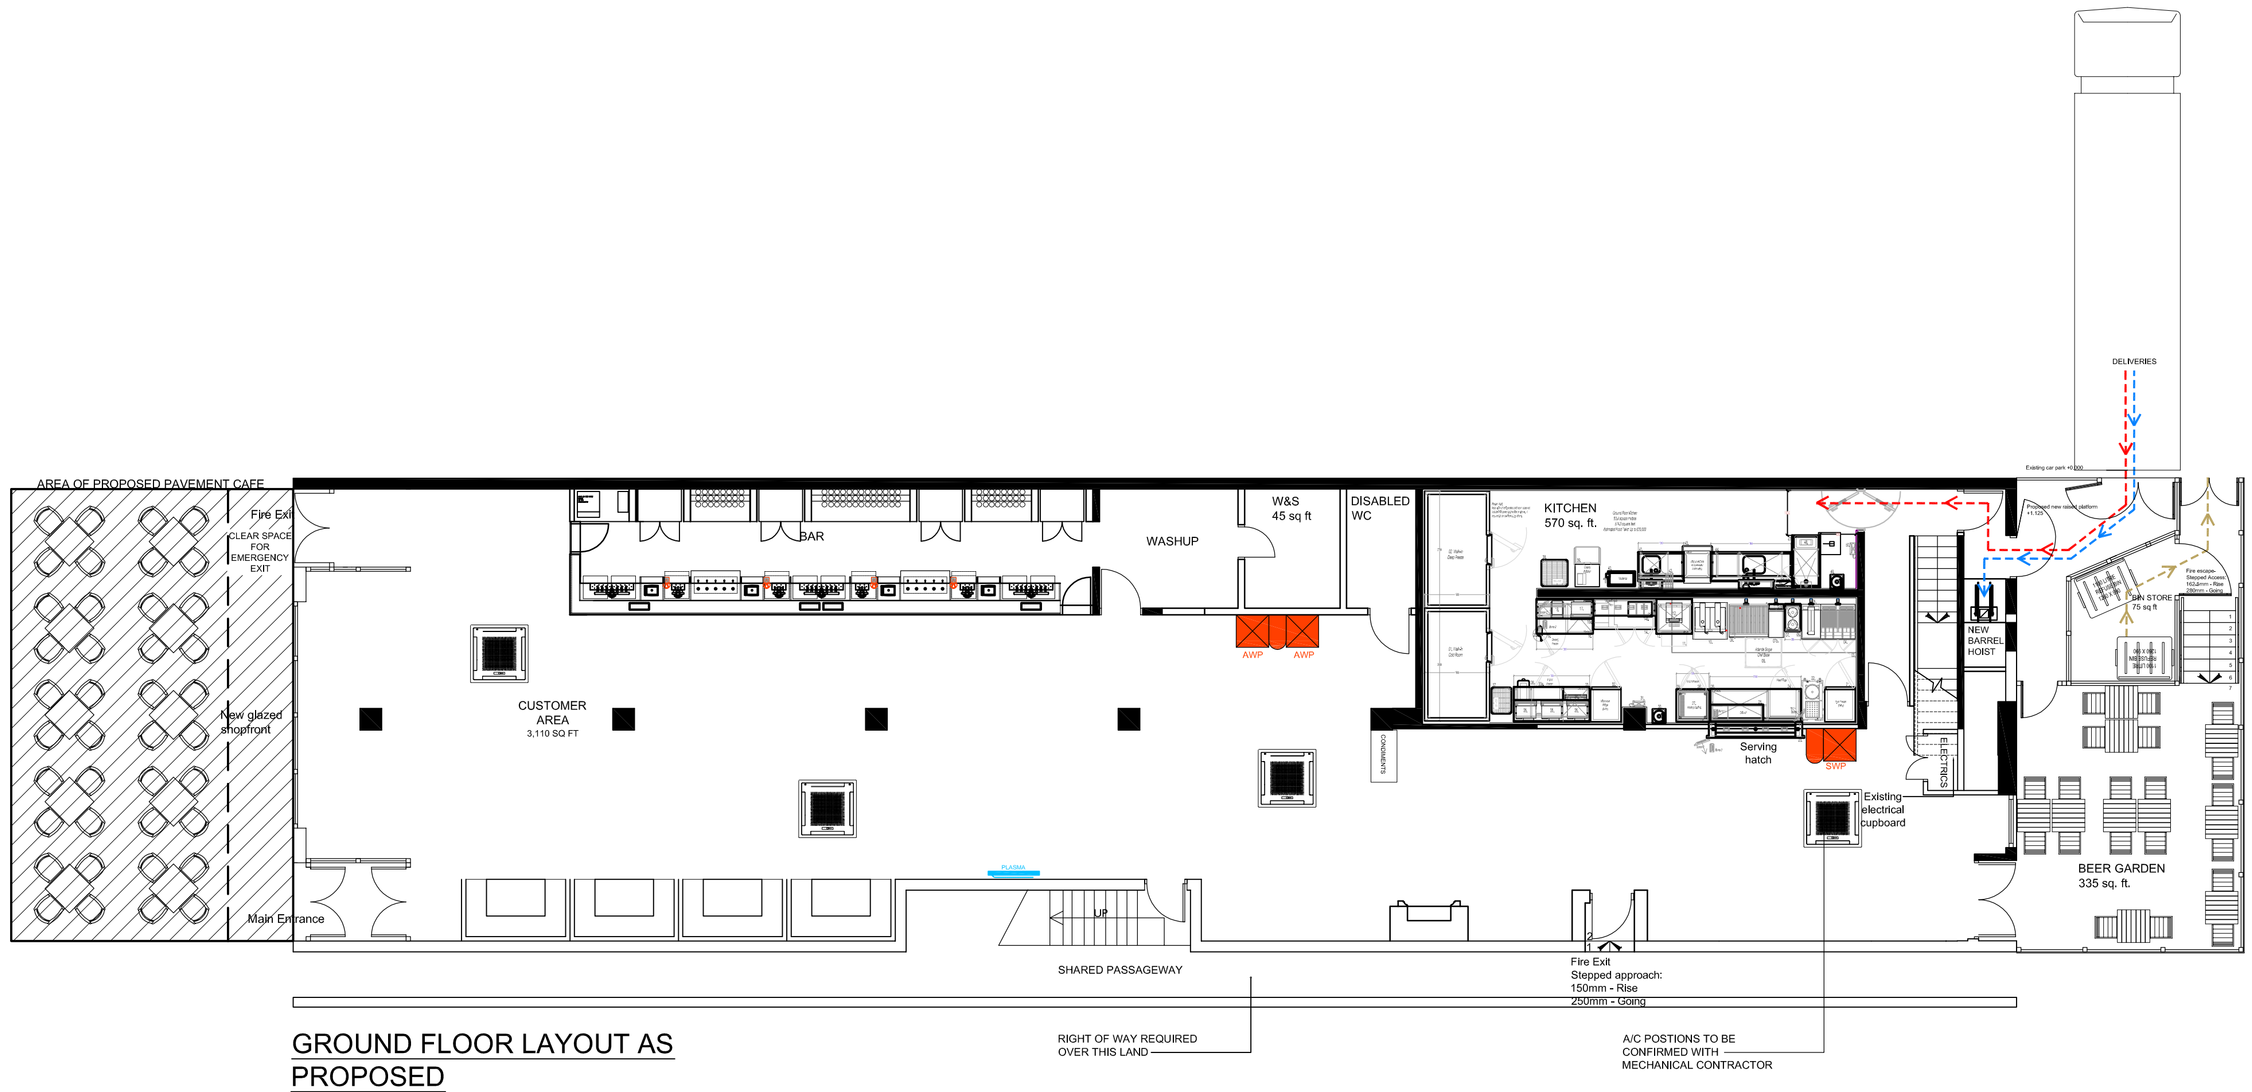

GROUND FLOOR LAYOUT AS PROPOSED

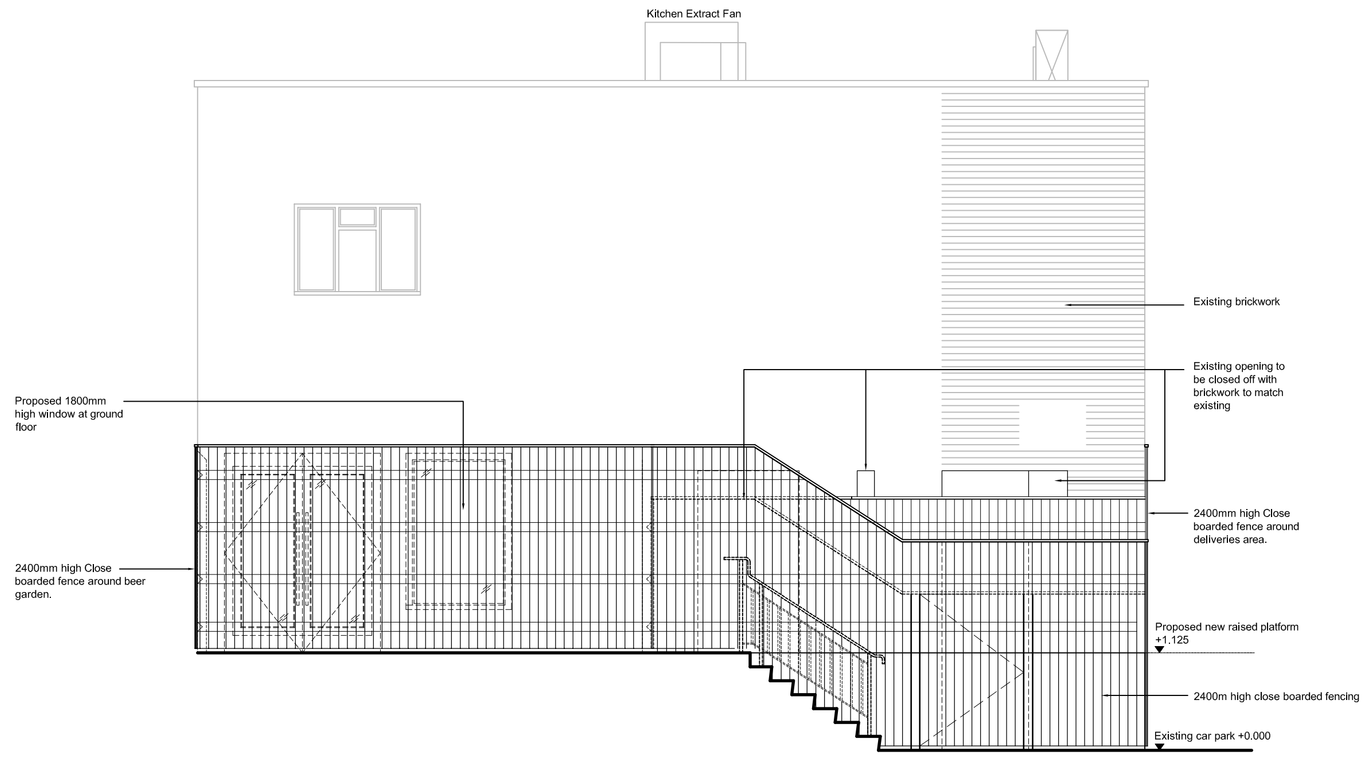

PROPOSED REAR ELEVATION

Refuse Statement

Refuse and recyclable waste storage is located in a locked enclosure at the rear of the proposed establishment with access directly from car park. At present 2 Euro bins are allocated for this area based on a fortnight frequency collection for mixed dry recyclables and weekly for general food waste.

General dry recyclables and food packaging will be collected by DHL Excel deliveries, who will transport these back to their main depot at Daventry. General food waste will be collected by Biffa Waste Management & Recycling specialists and the recycled glass waste will be taken care of by local contractors

Refuse collections will occur directly off Maurepars Way as the access to the storage is less than 20m. The premises are fully accessible as they are located at Ground Floor level and drops in kerbs would be provided to facilitate bins maneuvers.

Scale Bar @ 1:100

0m 5m 10m

B 28.02.11 BIN STORE ARRANGEMENT UPDATED
A 09.02.11 REAR ELEVATION ADDED

rjd Architectural Design & Project Management
Tel - 01279 874 188
www.rjd.eu.com
email@rjd.eu.com
The Stansted Centre,
Parsonage Road,
Takeley, Essex.
CM22 6PU

project
THE DENMEAD QUEEN, QUEENS PARADE
LONDON ROAD
WATERLOOVILLE PO7 7EB

Pub No.

client
J D WETHERSPOON PLC 6256

drawing
Refuse Strategy Plan

date	scale	drawing no.	rev
NOV 10	1:100@A1	09058/112	B