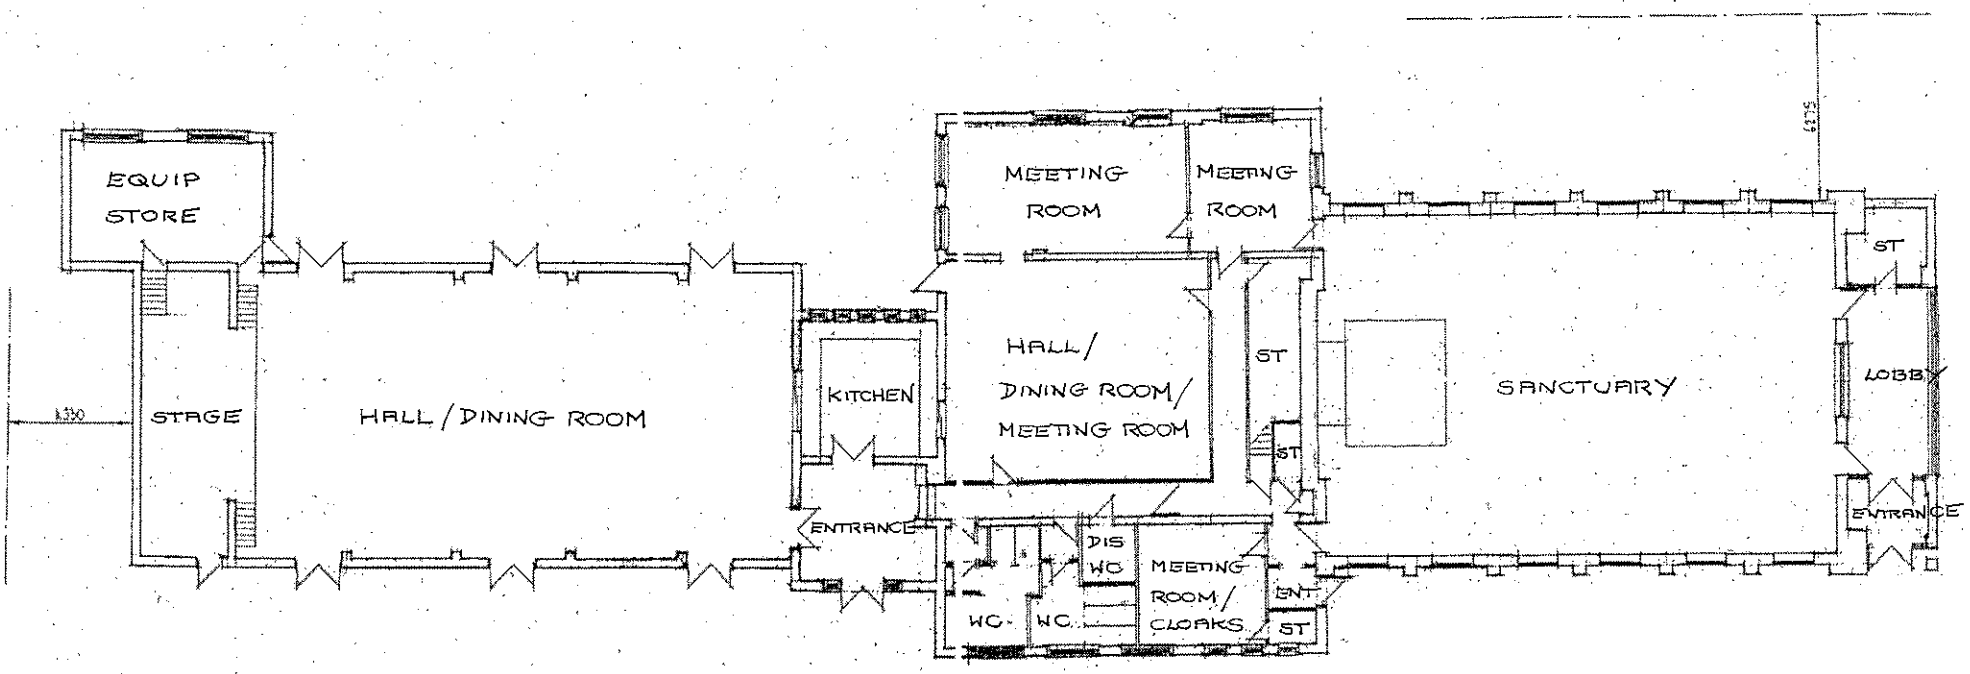

Purbrook Methodist Church

Existing Floor Plan

Scale 1:250@A4

November 2011