PERMIT

B.O.H.
PERMIT

KWANT BOROUGH COUNCIL
DEVELOPMENT CONTROL
17 MAY 2019
RECEIVED

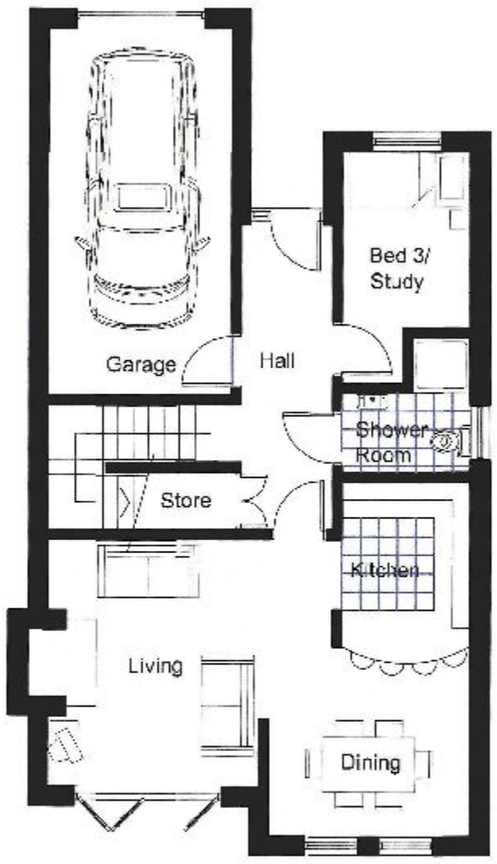

ground floor

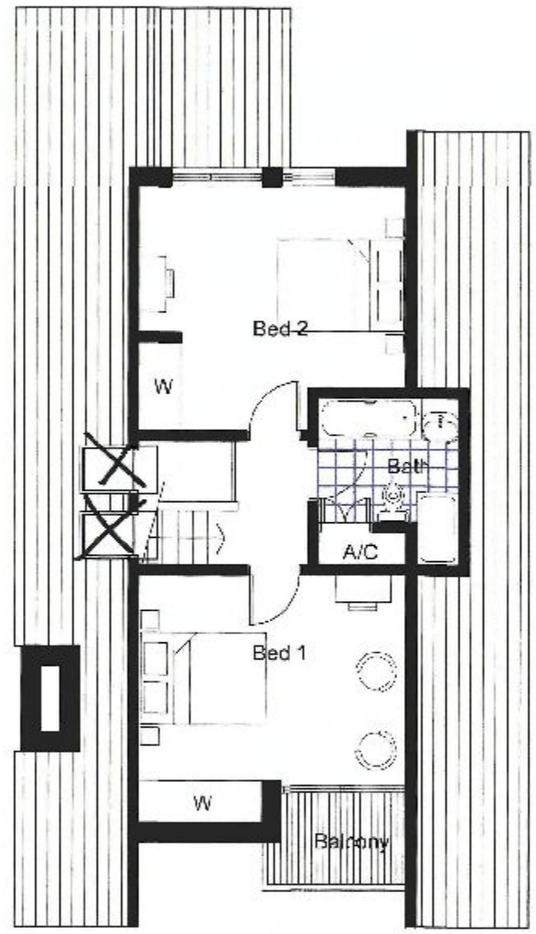

first floor



plots 2/3 floor plans **1:100**

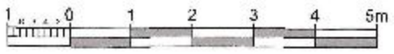

PLANNING

Project Name: New Housing, The Crow's Nest PH, Waterlooville	Project No: 3310011
	Drawing No: 002
	Rev: B
Drawing: Three Bed House Type Floor Plans	Scale: 1:100 @A3
	Drawn By: N.L. Date: 16.04.10
	Checked By: N.L. Date: 16.04.10

archial