


Notes:
All dimensions must be checked on site ~~and not~~
~~scaled from this drawing.~~

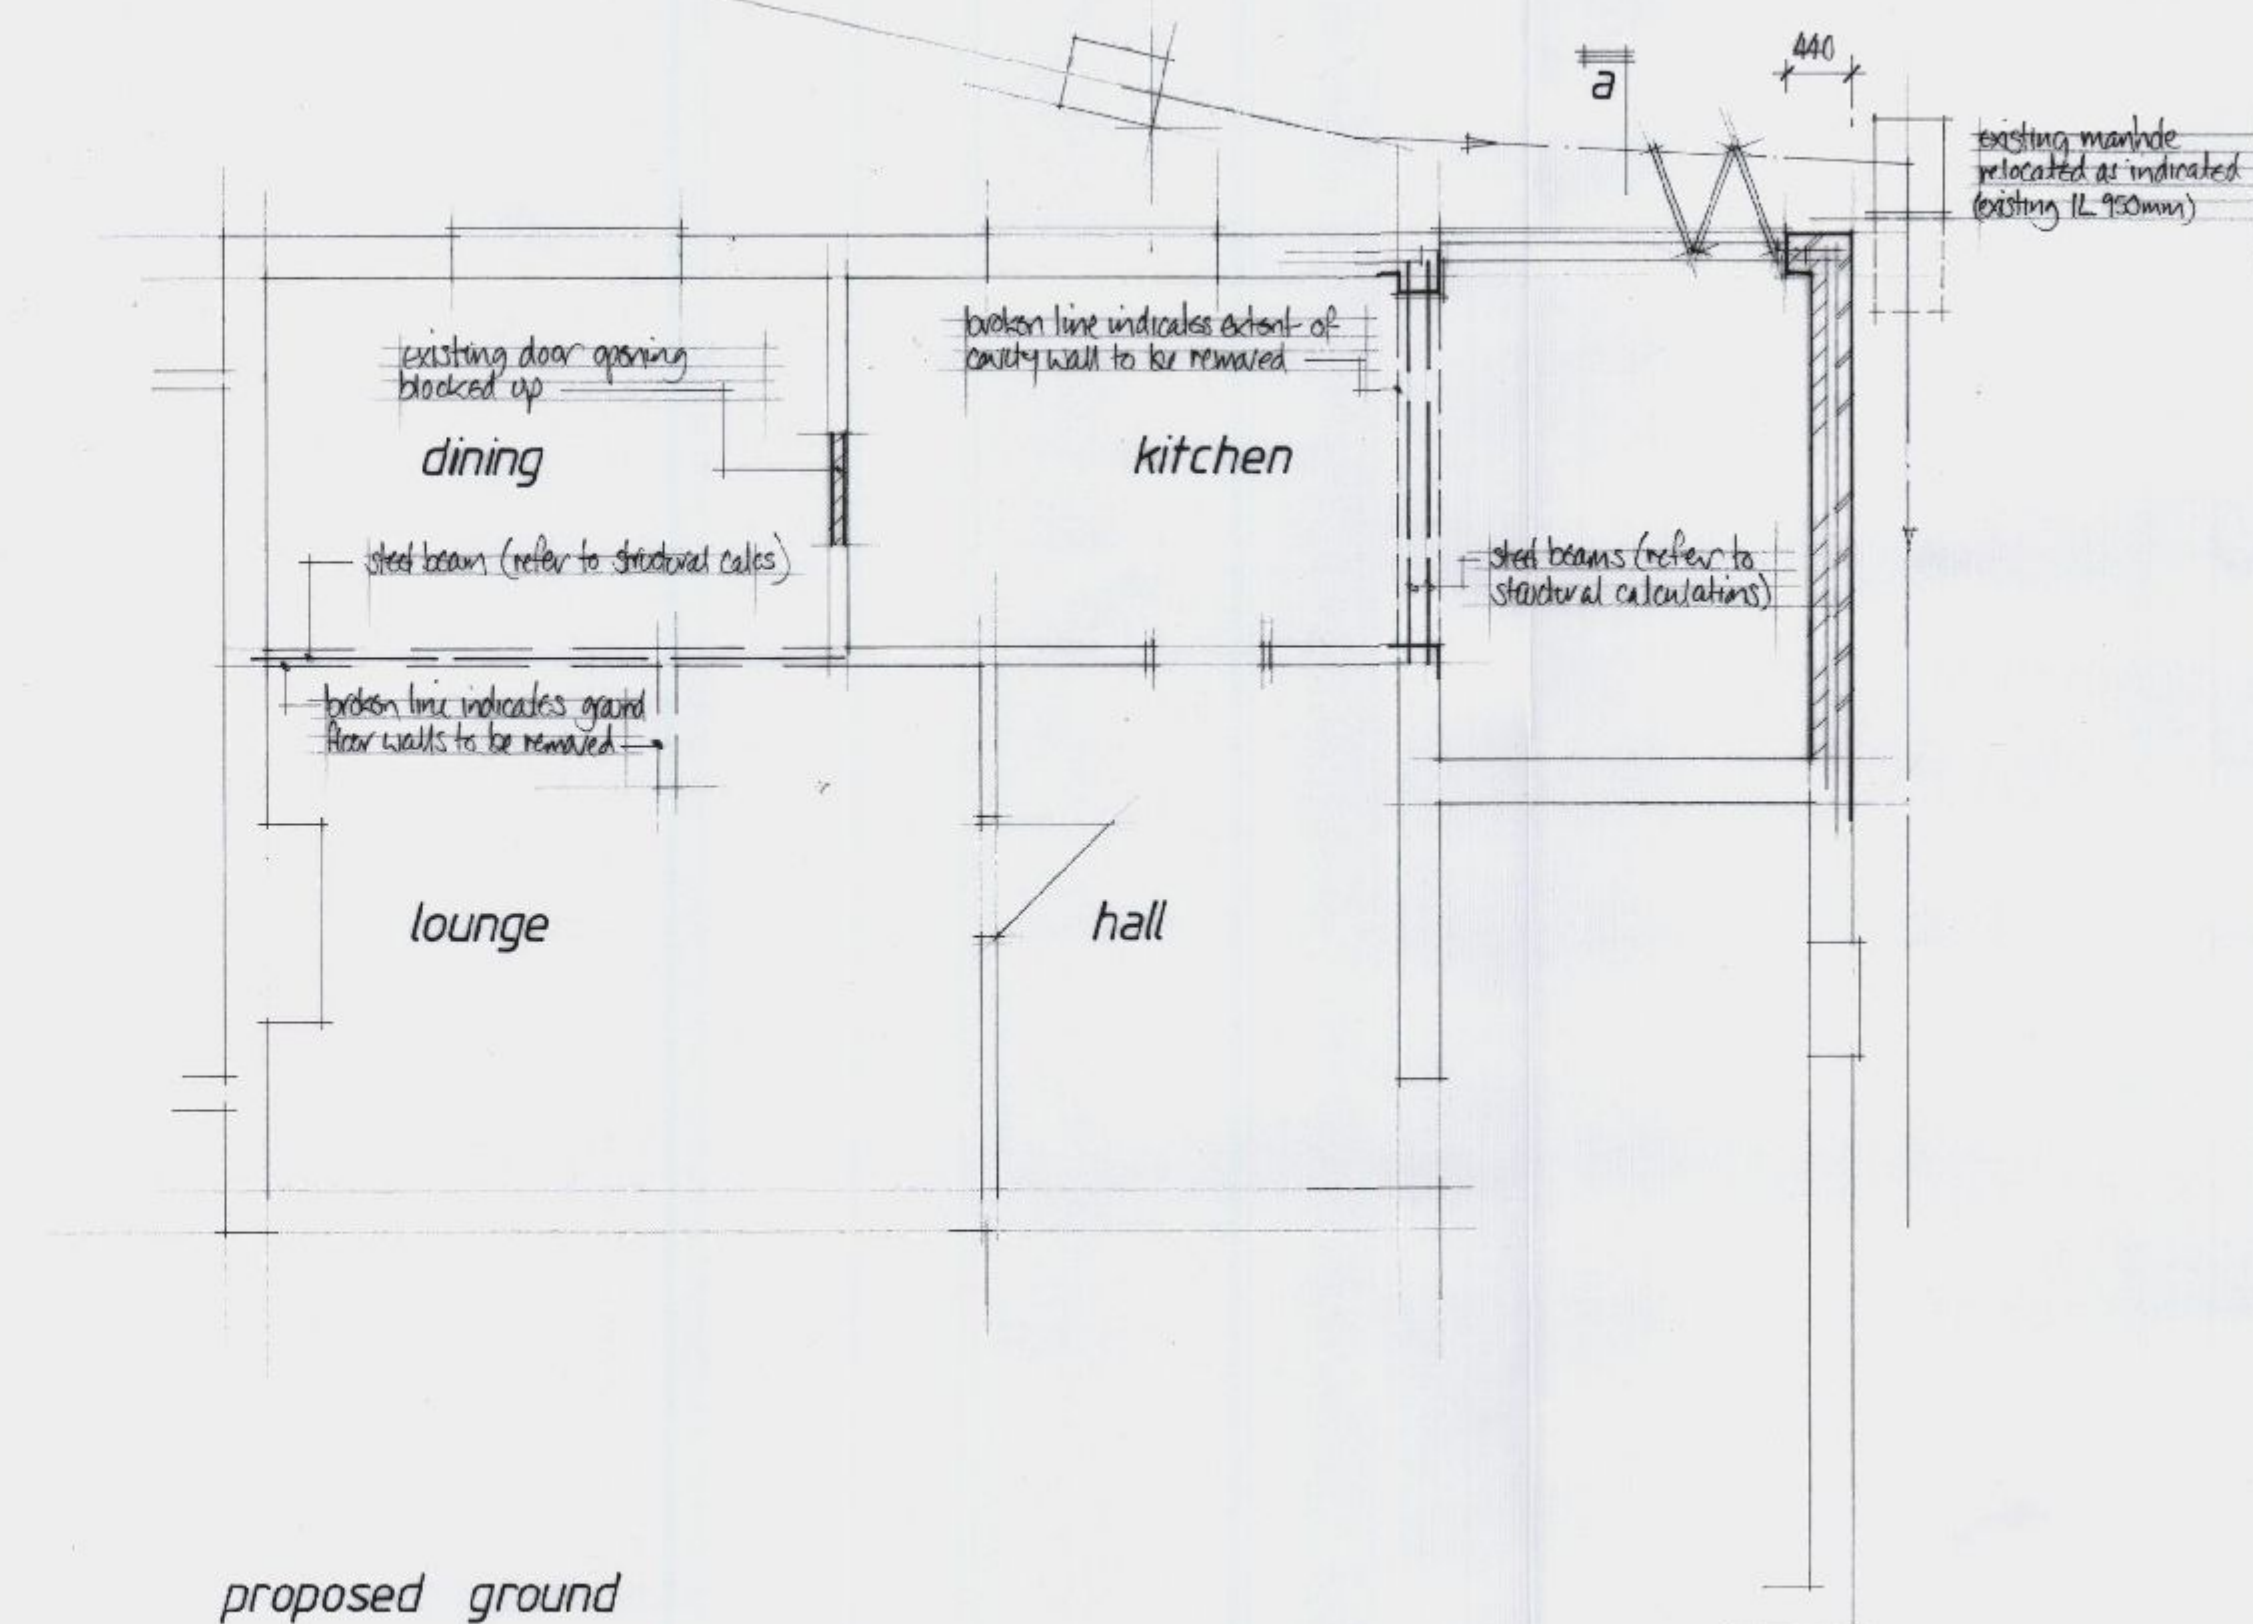

A		
	Date	Revisions
© copyright		

HAVANT BOROUGH
COUNCIL
22 JUL 2011
RECEIVED

Client
Mr & Mrs Hobby

Job Title

16 Scratchface Lane
Bedhampton

Drawing Title

Proposed rear extension

Scale $1:50$ $1:100$

Date <i>July 11</i>	Drawn by
---------------------	----------

Drg. No.	16/01	Rev.
----------	-------	------