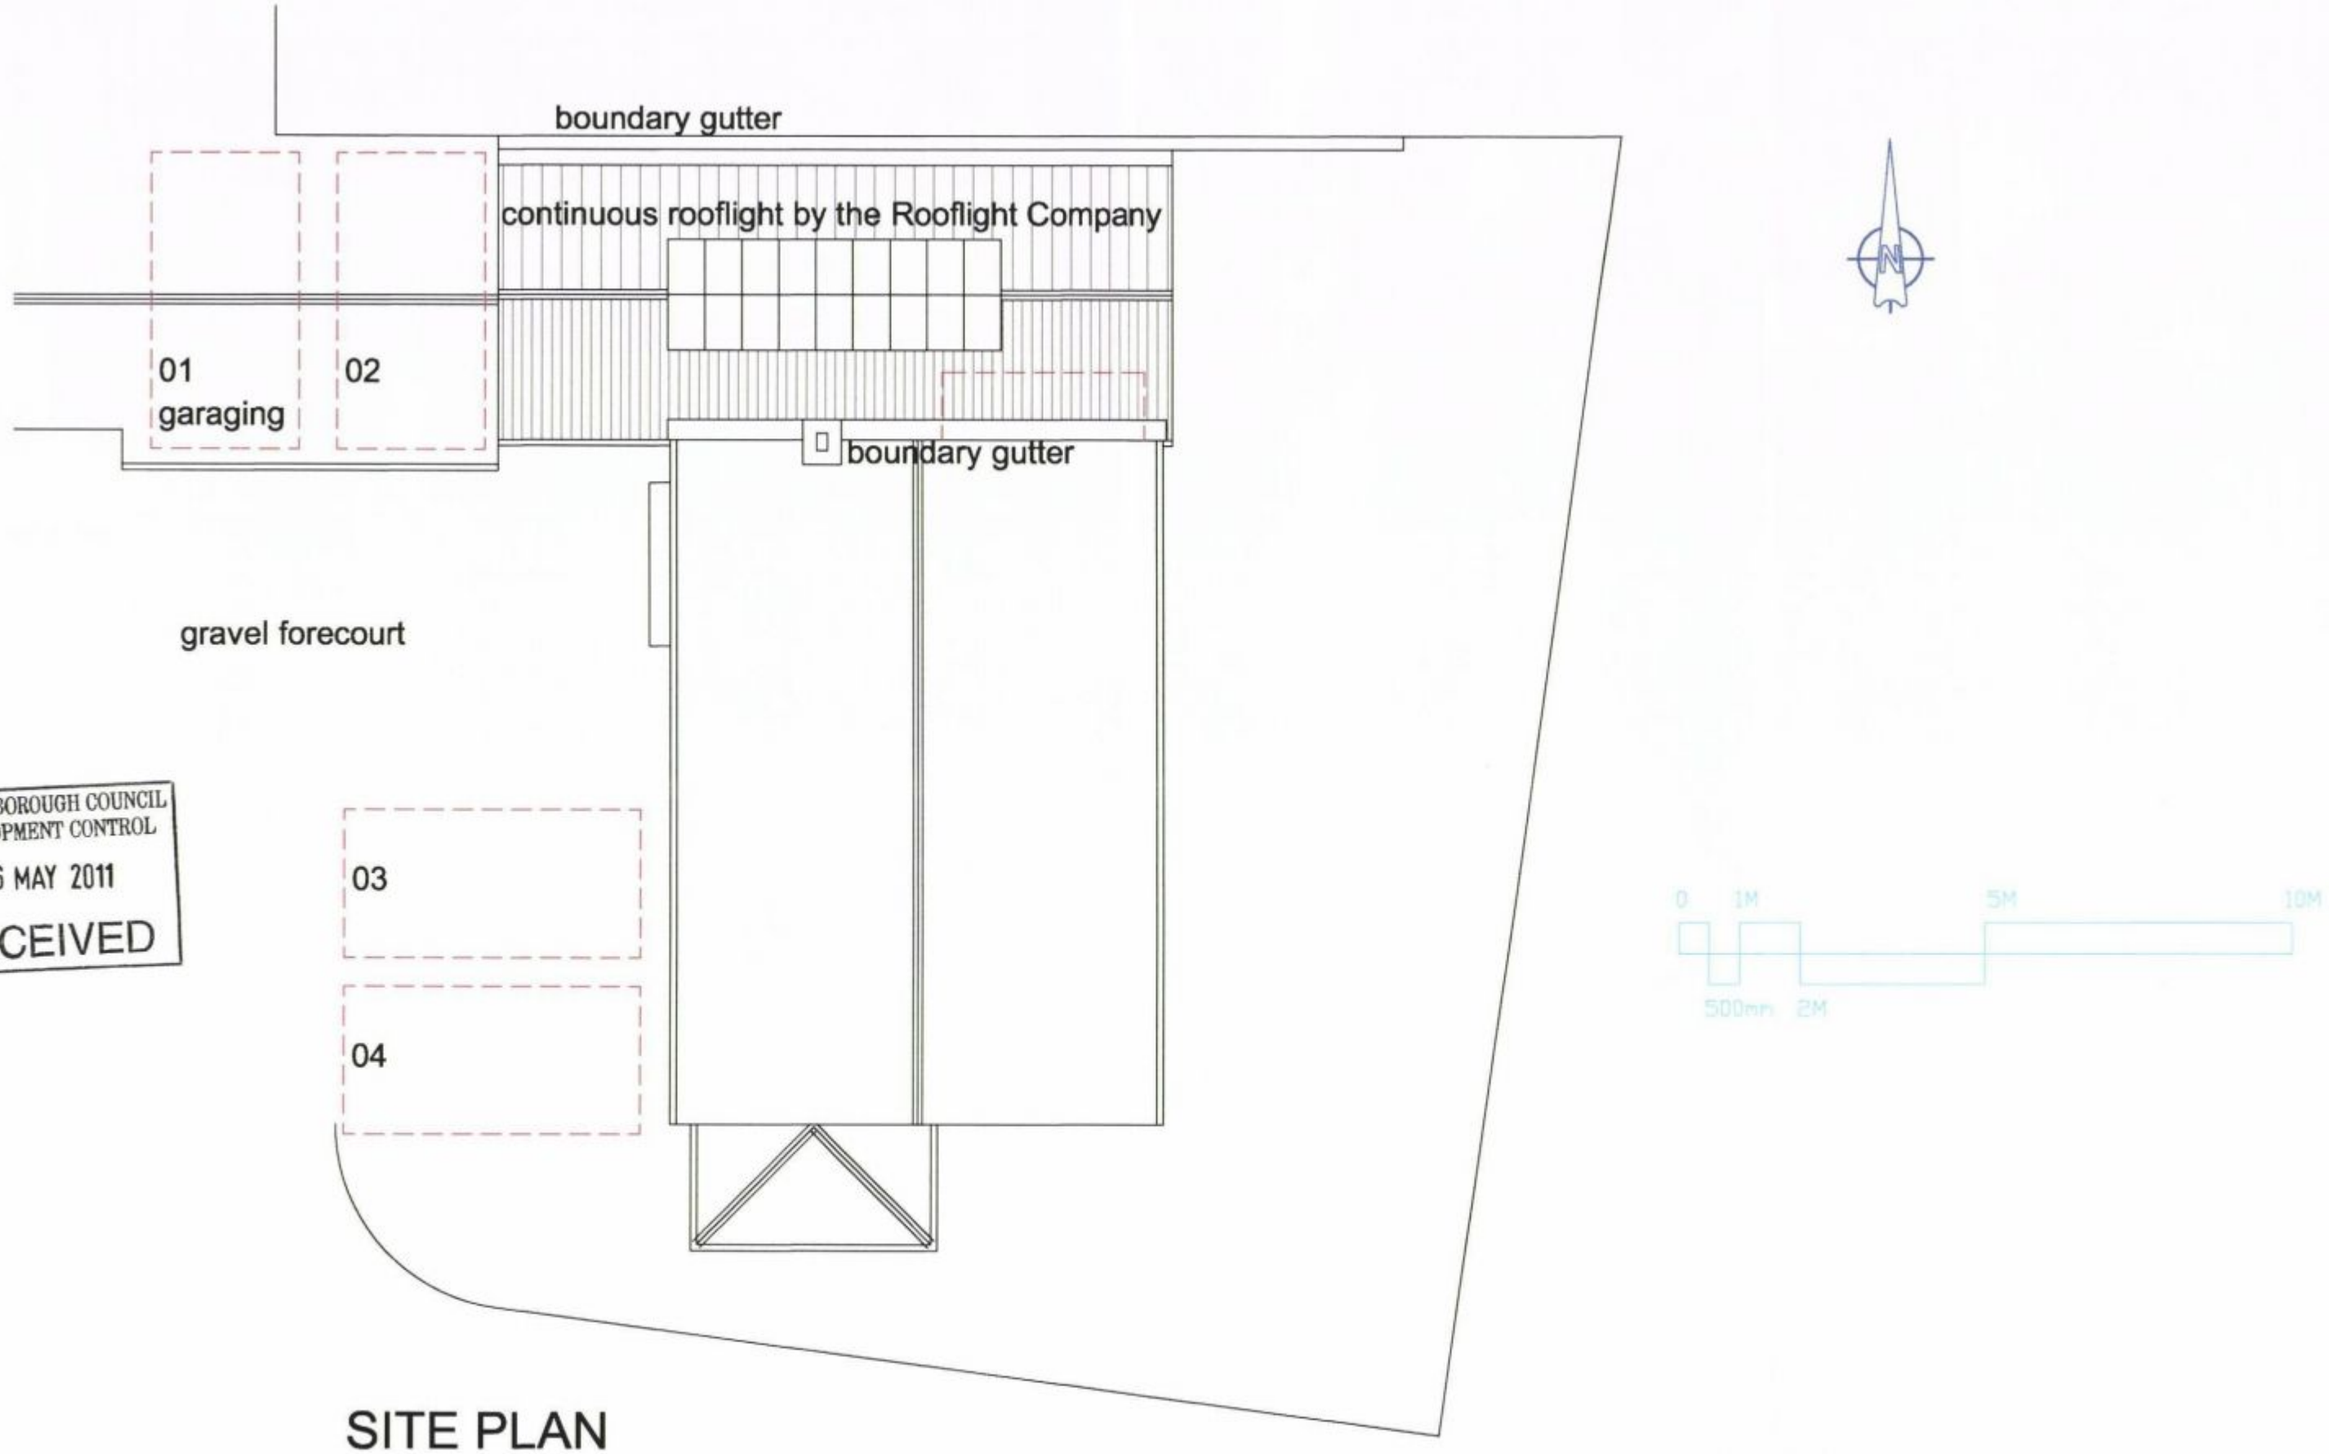


HAVANT BOROUGH COUNCIL
DEVELOPMENT CONTROL
06 MAY 2011
RECEIVED

SITE PLAN

SCALE
1/100

DATE
April 11

CONTRACTOR MUST CHECK ALL DIMENSIONS ON SITE ONLY FIGURED DIMENSIONS ARE TO BE WORKED FROM DISCREPANCIES MUST BE REPORTED TO THE ARCHITECT BEFORE PROCESSING
© COPYRIGHT

AUTHOR
PG

TITLE
Proposed Workshop
3-4, The Mews
Langstone High Street

DETAIL
Parking Arrangements

DRAWING No
11/43/02

PETER GALLOWAY PARTNERSHIP
pgp
ARCHITECTS
BURGAN HOUSE, 8/10 EAST STREET,
HAVANT, HAMPSHIRE PO9 1AQ