PERMIT

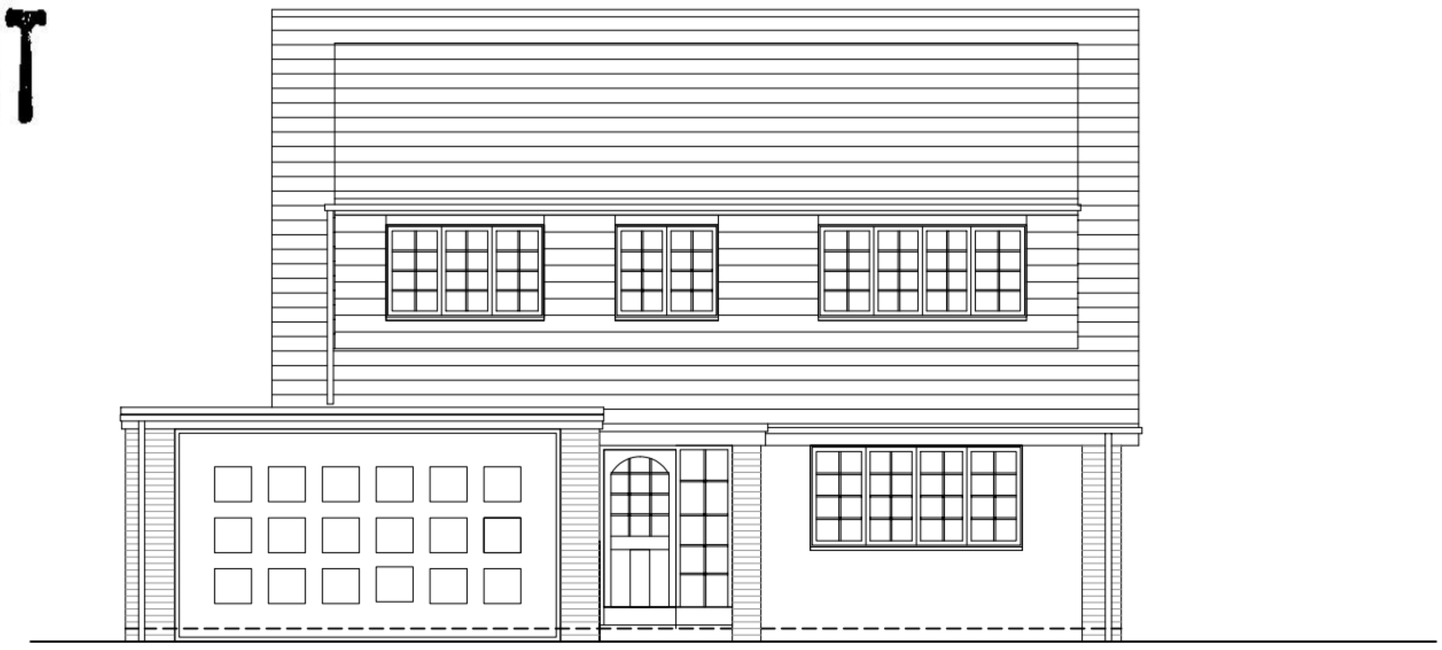

Northern Elevation
1:50



Southern Elevation
1:50



Western Elevation
1:50



Eastern Elevation
1:50

Notes:

This drawing is the copyright of Engineering Architecture Ltd
Do not scale from this drawing.

| Revisions | Date |
|---|---|

| Scale | Job No. |
|---|---|
| As shown @ A1 | 81 |
| Drawing No. | Revision |
| **81/S02** | **0** |

Drawing:

Existing Elevations

Project:

Largo
Queensways
Hayling Island

engineering architecture

14 Francis Avenue
Southsea
PO4 OHN

t. 023 92738864
e. mail@engarc.co.uk
w. www.engarc.co.uk