APP/10/0063

Existing Ground Floor Plan

PERMIT

HAVANT BOROUGH COUNCIL
16 APR 2010
RECEIVED

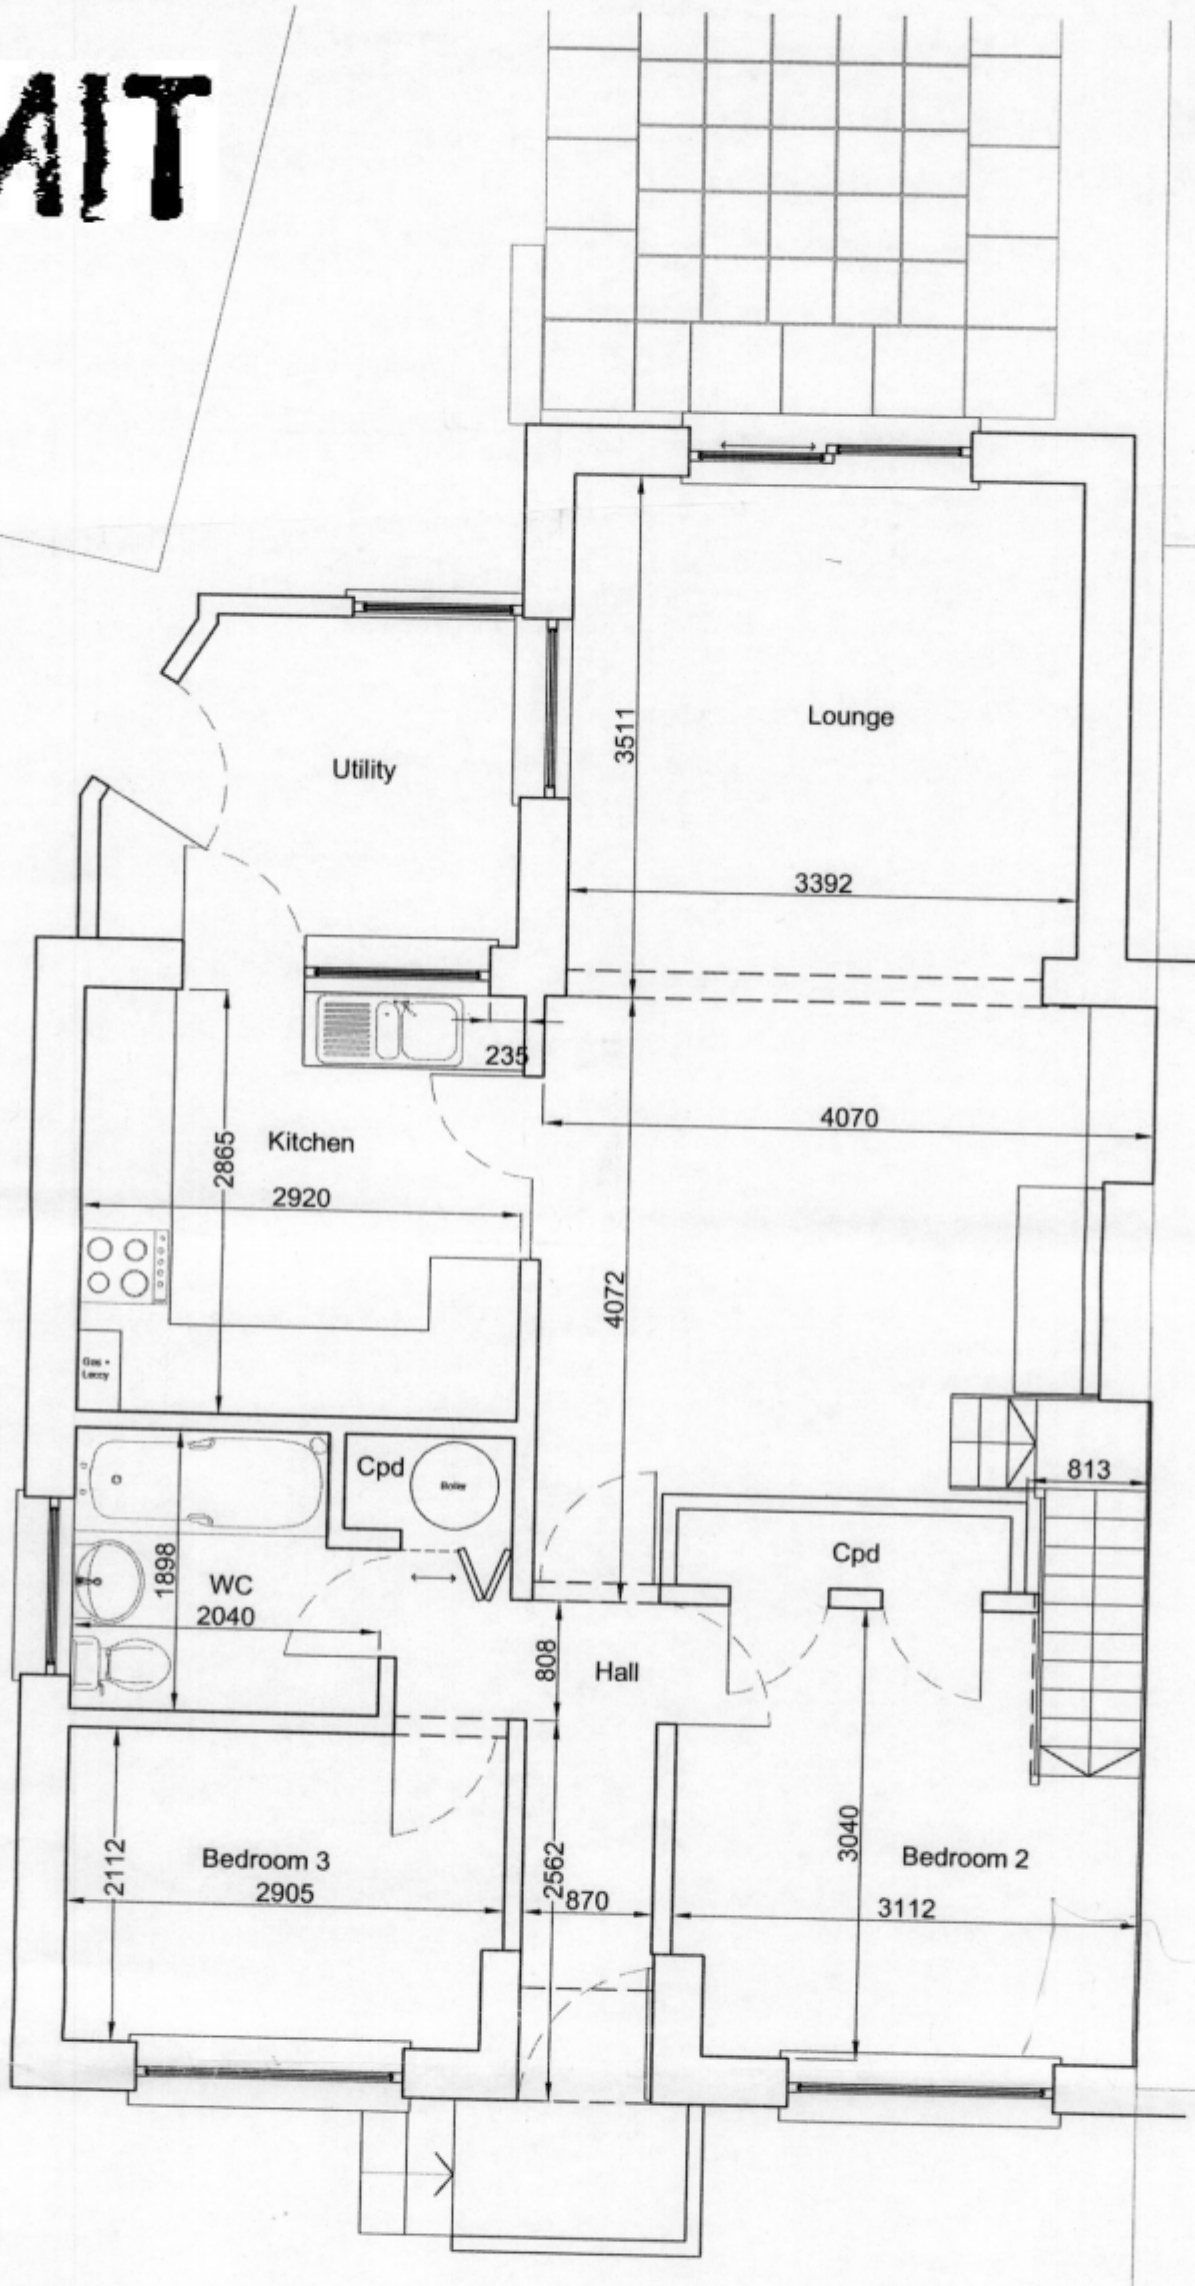

B.O.H.
PERMIT

15 Alten Road Waterlooville PO7 6DR

1:50 at A3