
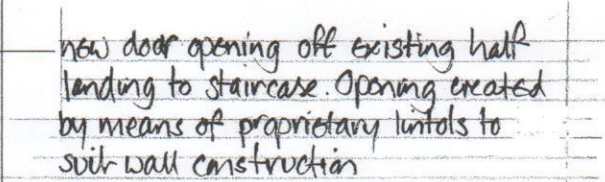
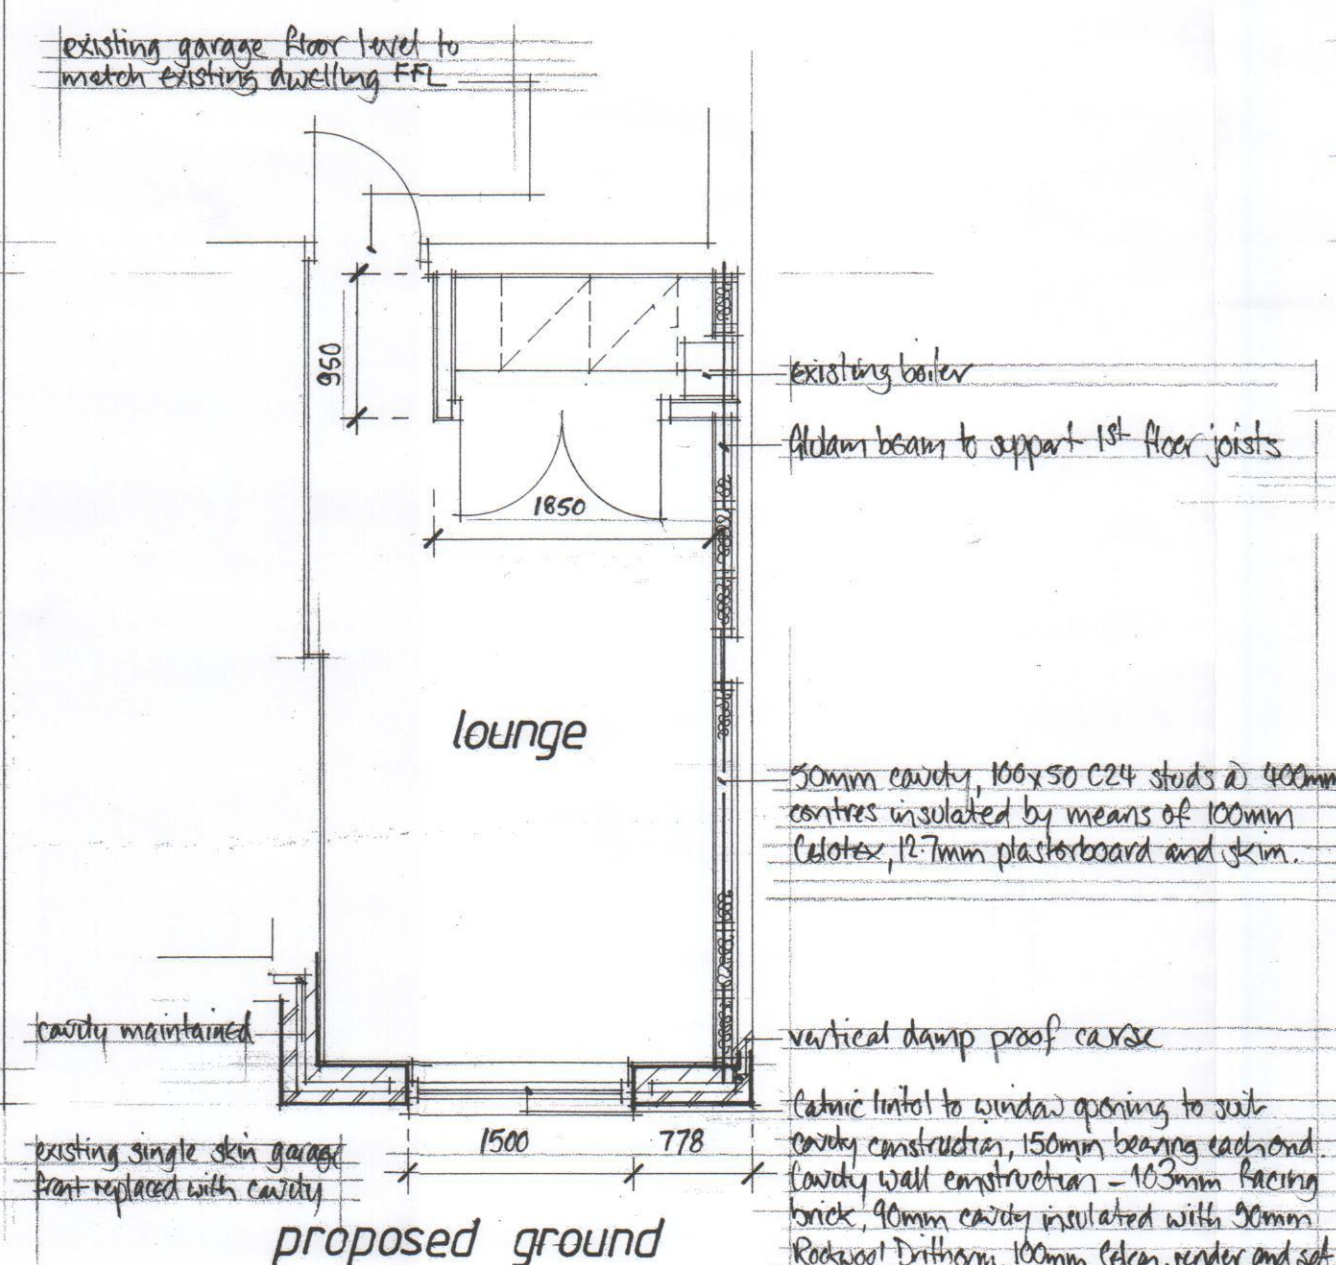
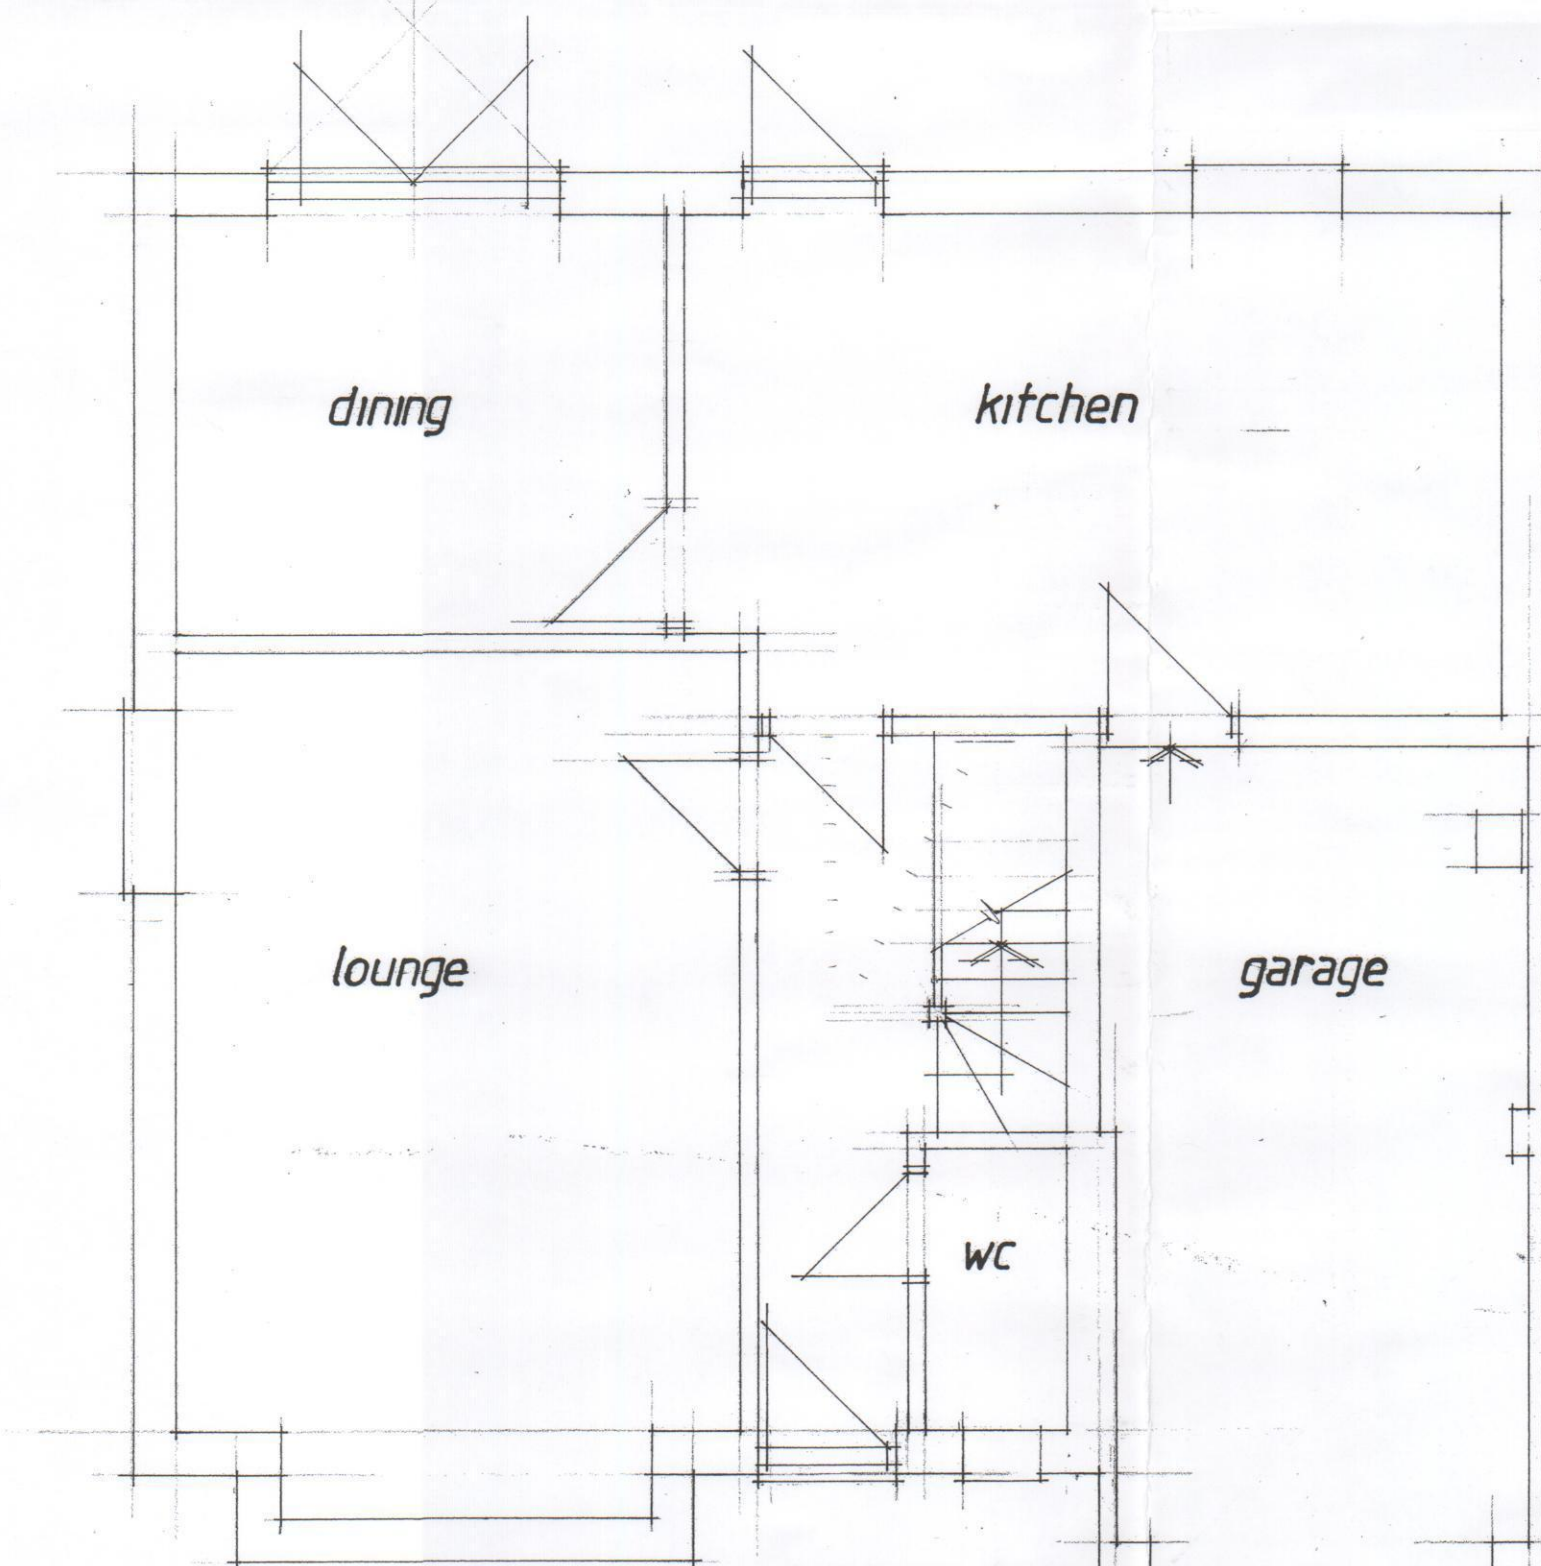
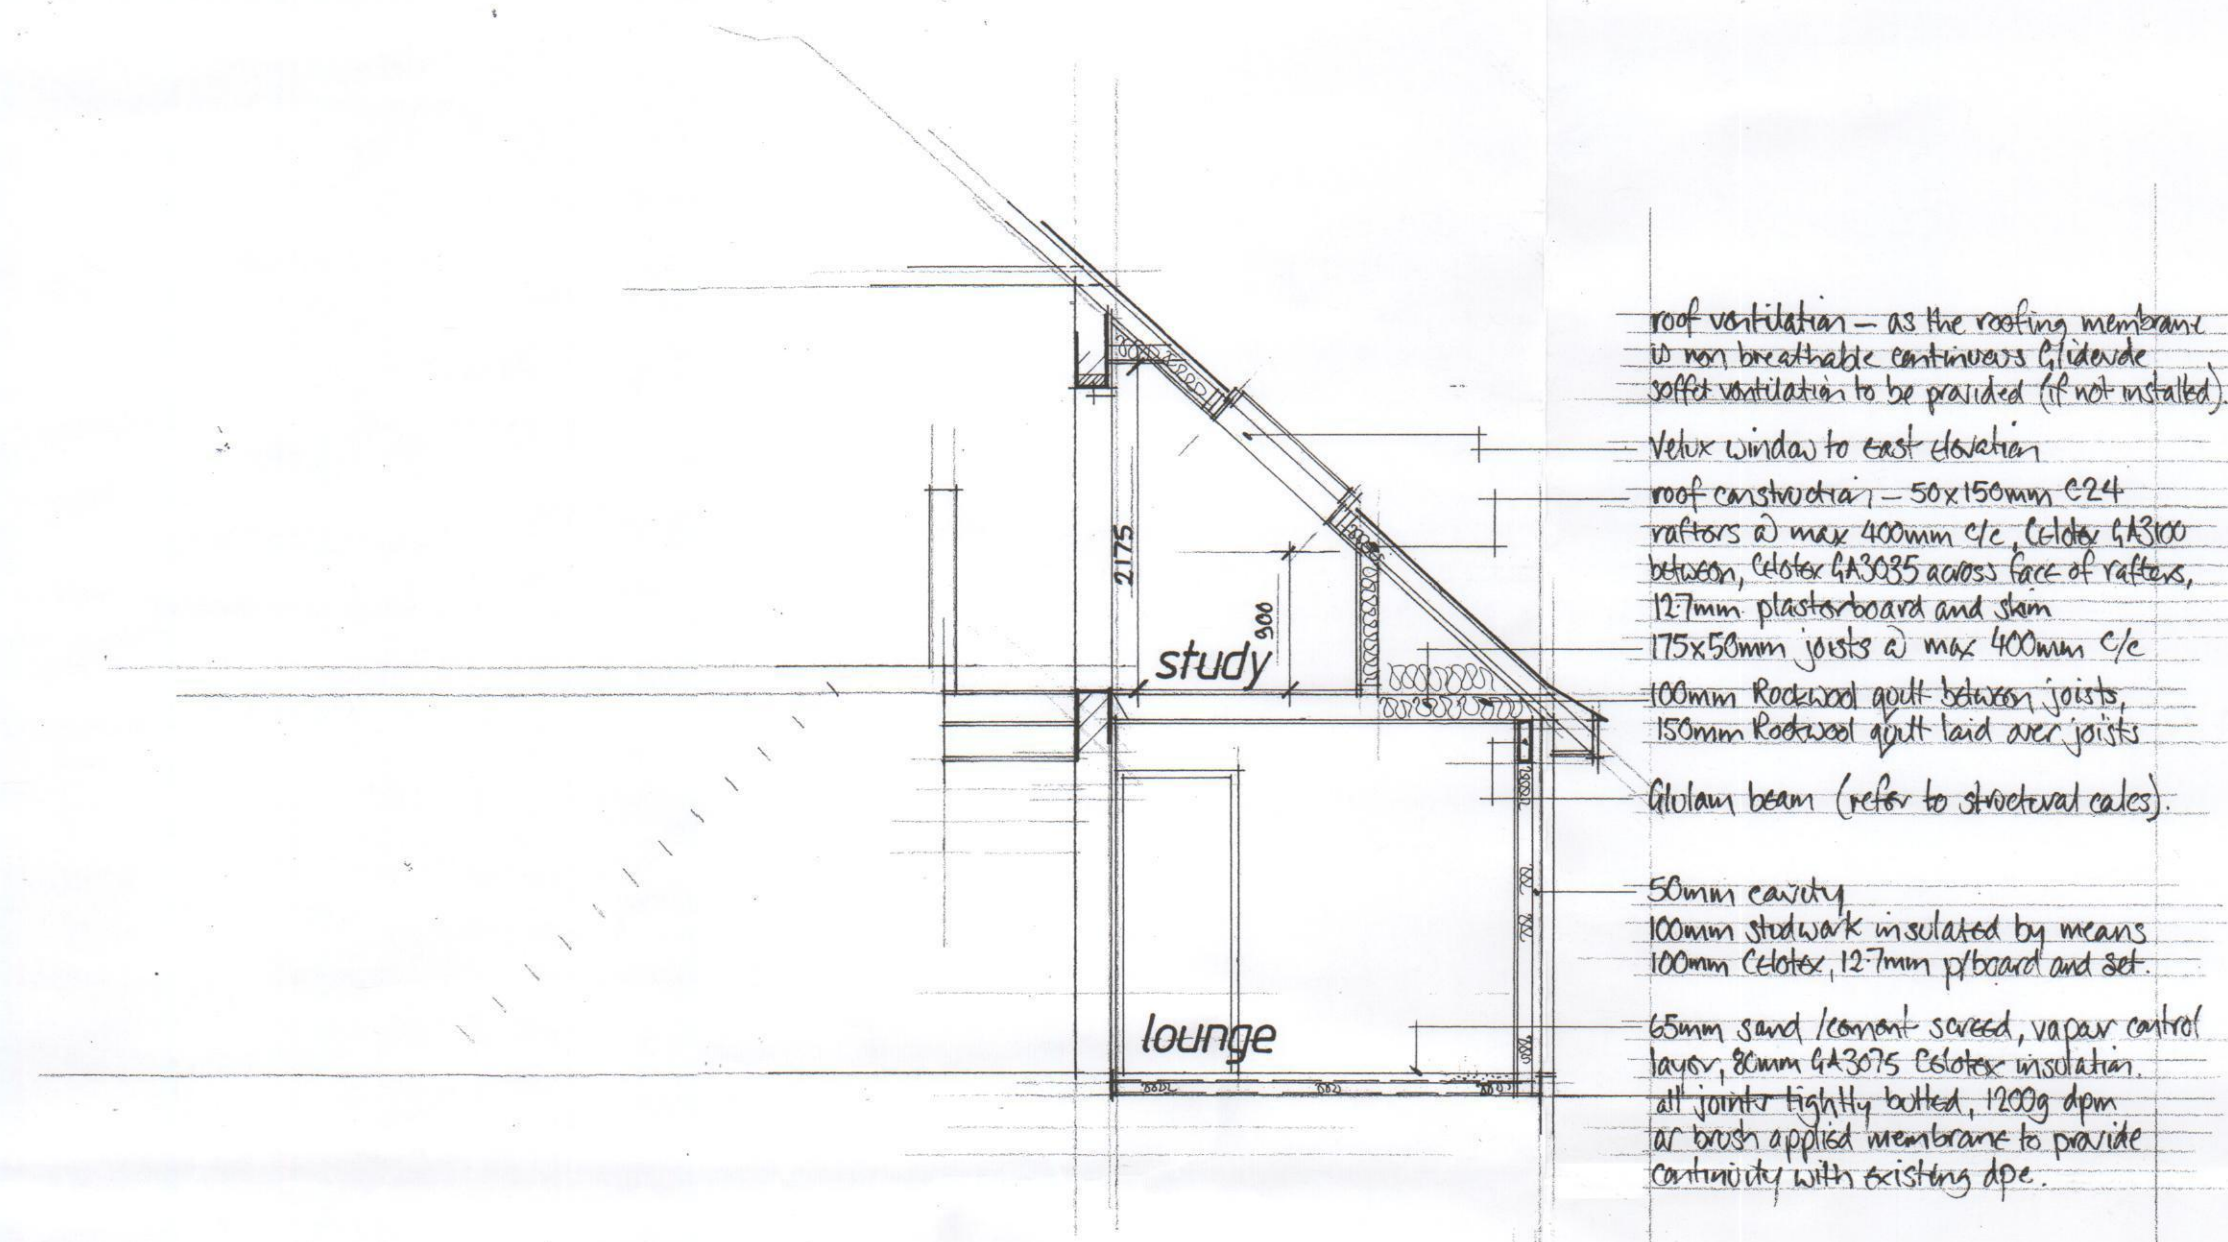


A		
	Date	Revisions
© copyright		

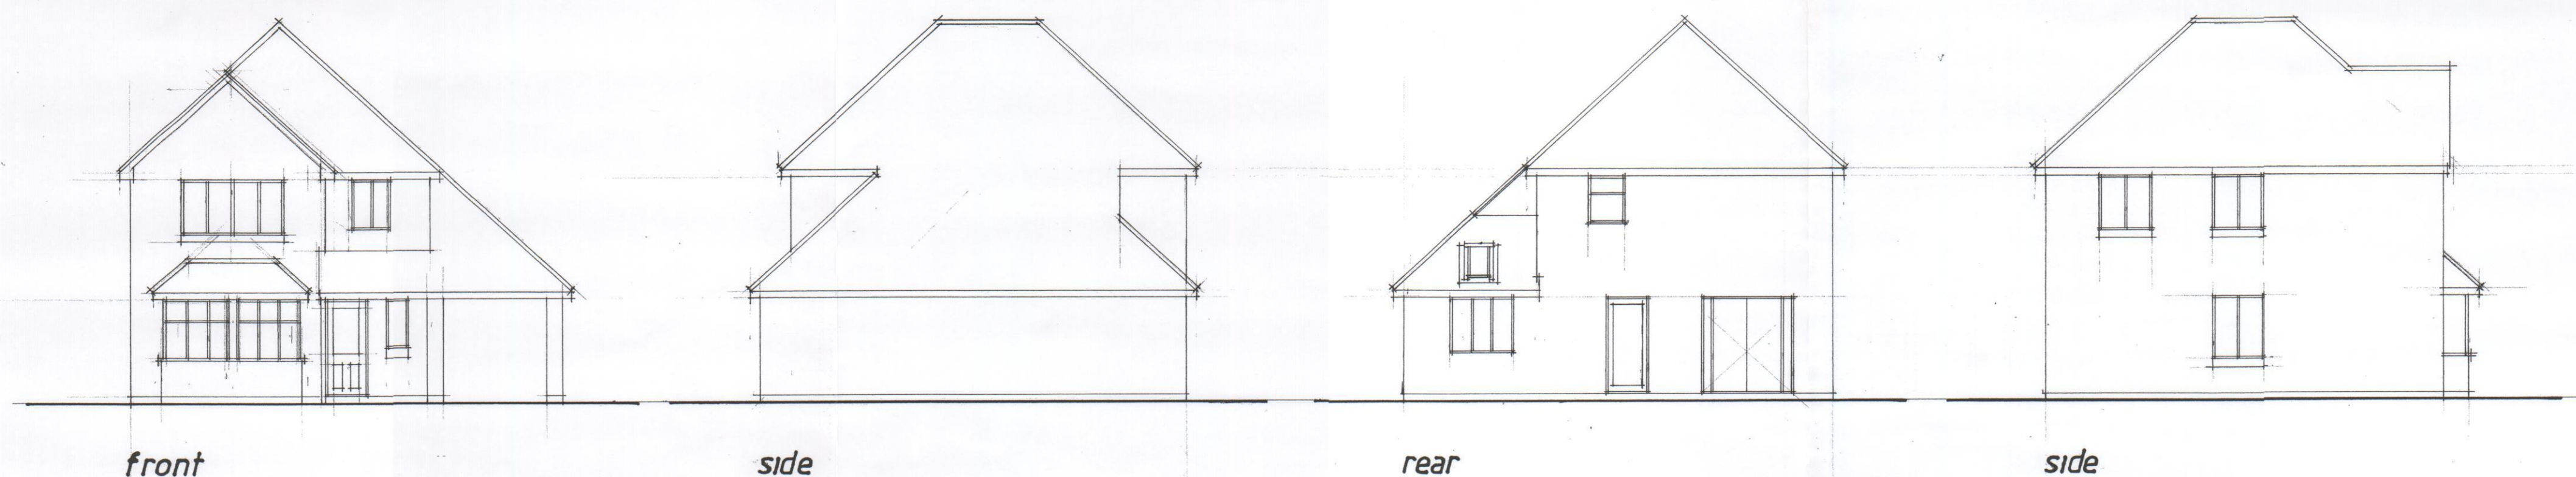

Client Mr & Mrs Martin

Job Title

*Proposed integral garage
conversion and loft
conversion*

Drawing Title

2e Scratchface Lane
Bedhampton

Scale 1:50 1:100

Date Nov 10

Drg. No. 2 / 10