


REAR ELEVATION

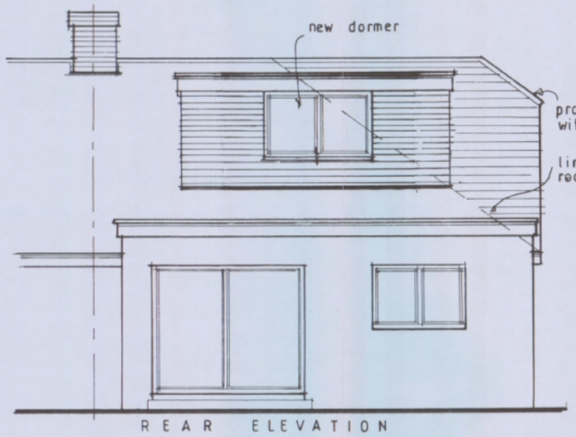


SECTION




FRONT ELEVATION

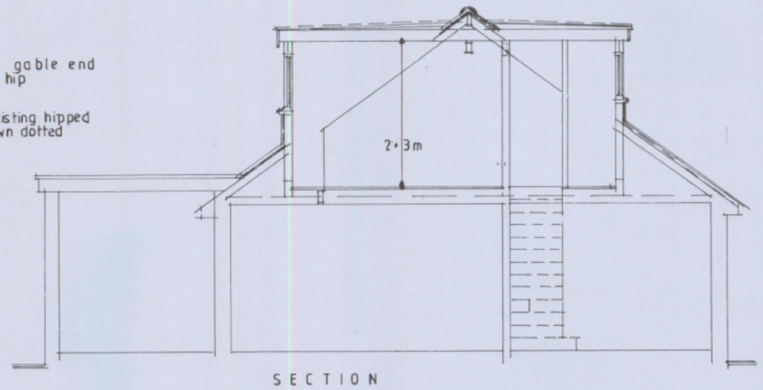


GROUND FLOOR PLAN

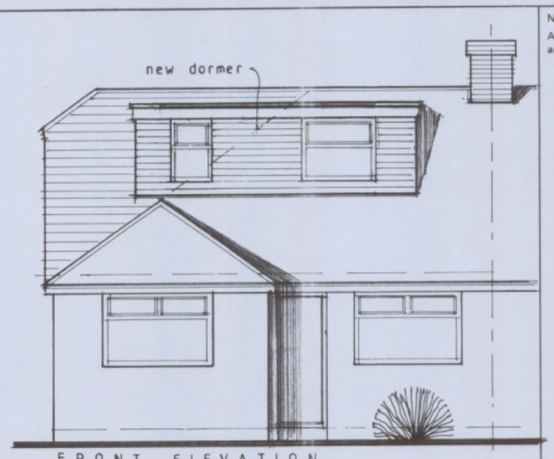


FIRST FLOOR PLAN

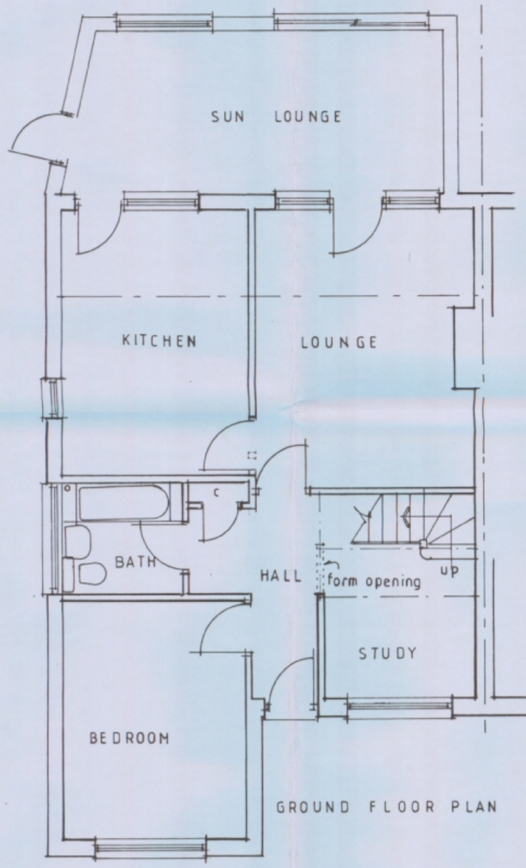


SIDE ELEVATION

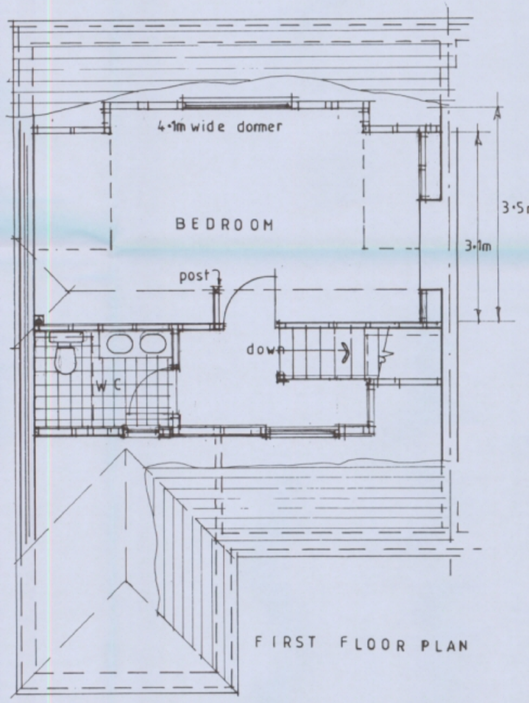

EXISTING SIDE ELEVATION



EXISTING FRONT ELEV.



EXISTING REAR ELEVATION




SITE PLAN 1:500

Note:
All dimensions must be checked on site and not scaled from this drawing.
except for planning
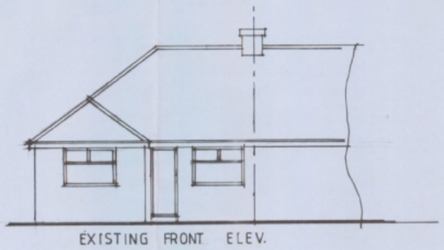
| | | |
|---|---|---|
| | | |
| | | |
| | | |
| A | | |
| | Date | Revision |

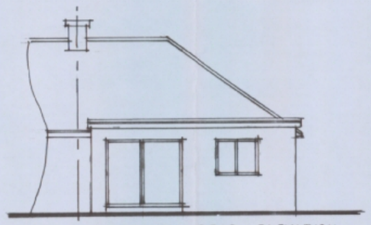© copyright

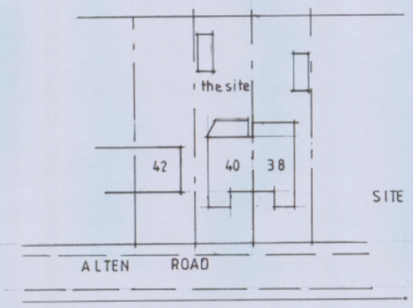HAVANT BOROUGH COUNCIL
12 JAN 2011
RECEIVED

Client
MR AND MRS. HUNTER

Job Title
PROPOSED ROOF EXTENSION / DORMERS TO FORM LOFT EXTENSION
40, ALTEN ROAD.
WATERLOOVILLE, HANTS.
PO7 6DS.

Drawing Title
PROPOSALS

Scale 1:50 / 1:100

Date SEPT. 2010 | Drawn by C.W.

Drg. No. 1. | Rev.

MERCURY GRAPHICS CHRIS WILKINSON

ARCHITECTURAL 594 x 841mm A1.