


REFUSE

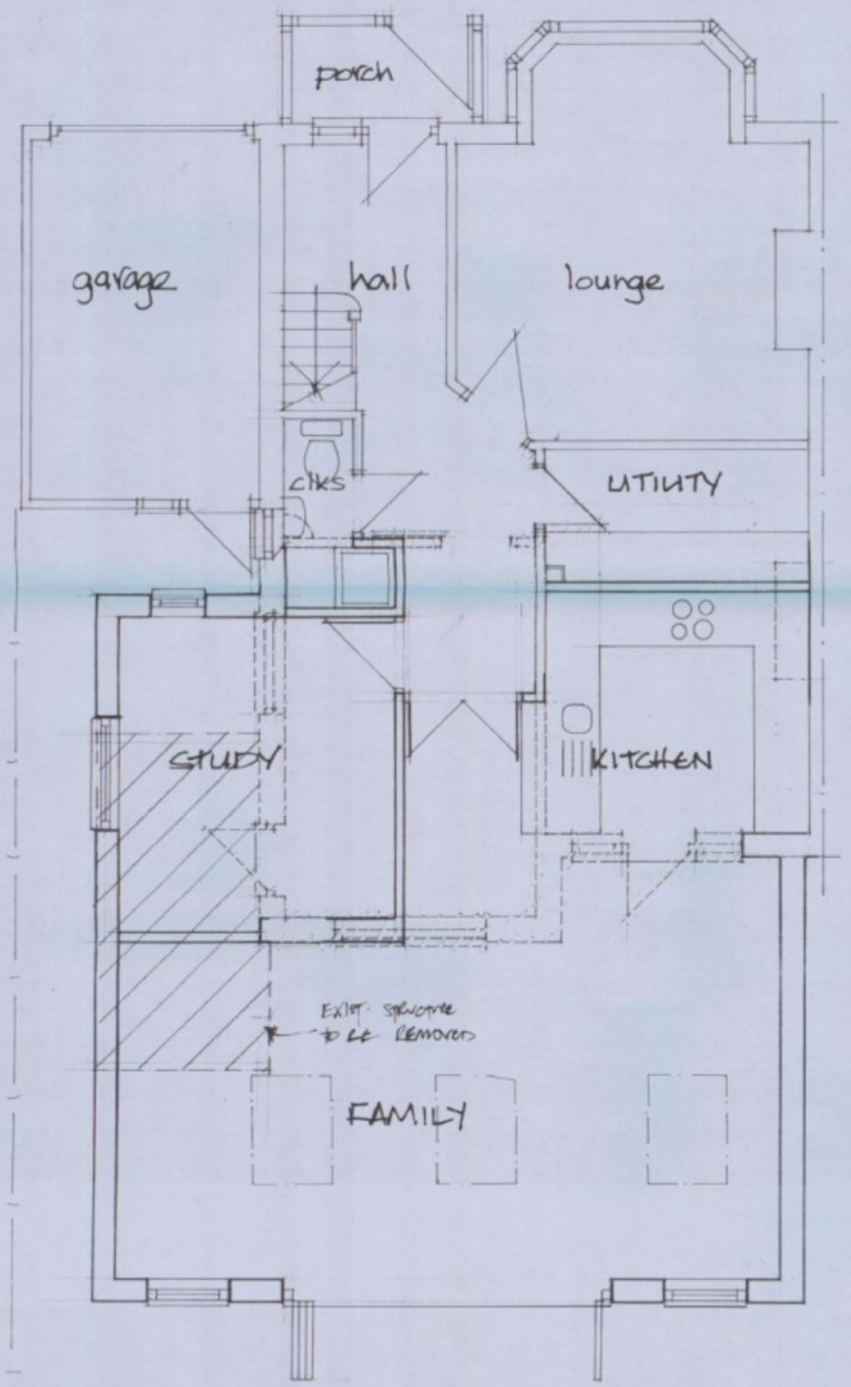


GROUND FLOOR

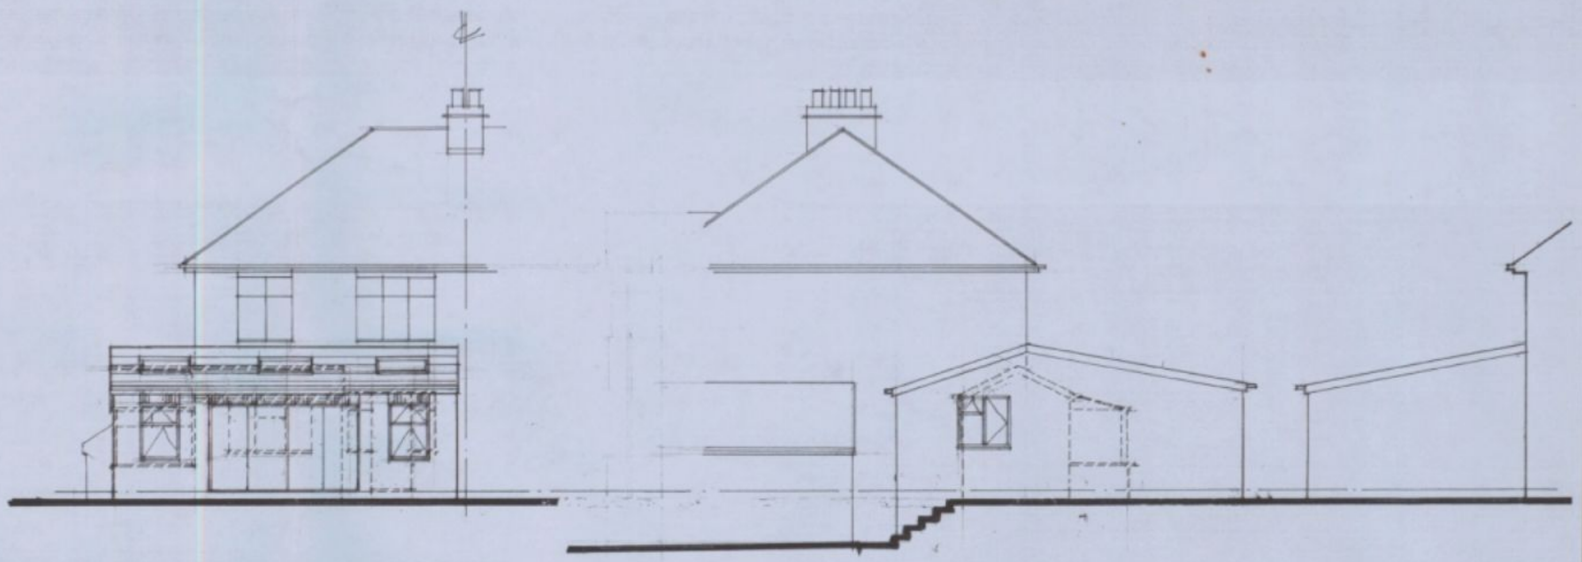

REAR SIDE SIDE (PART)

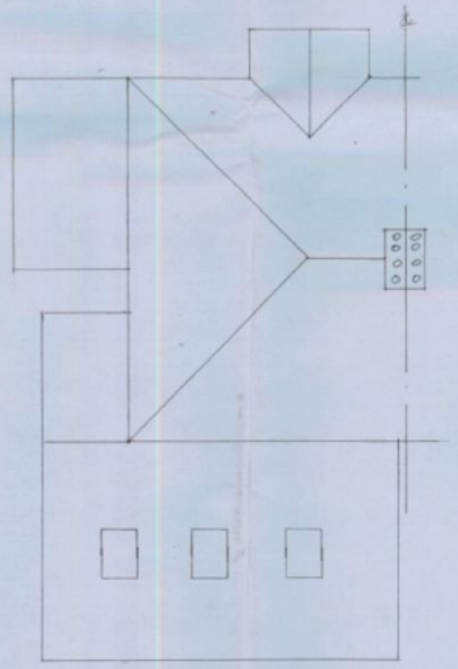


ROOF PLAN - PROPOSED 1:100

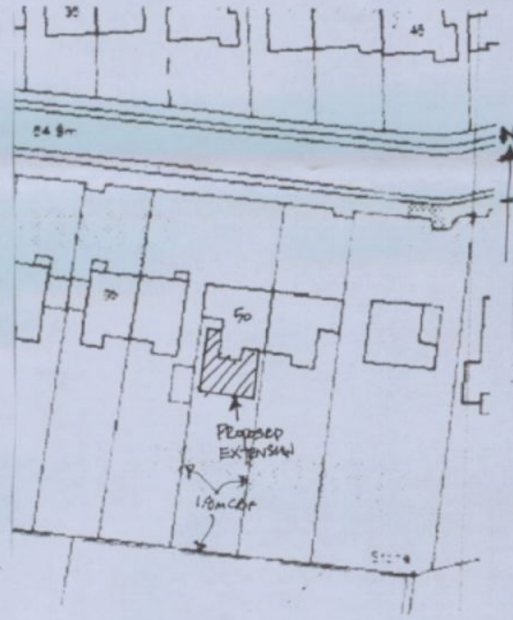

SITE PLAN 1:500



LOCATION PLAN 1:1250
OS UKO No 100044326

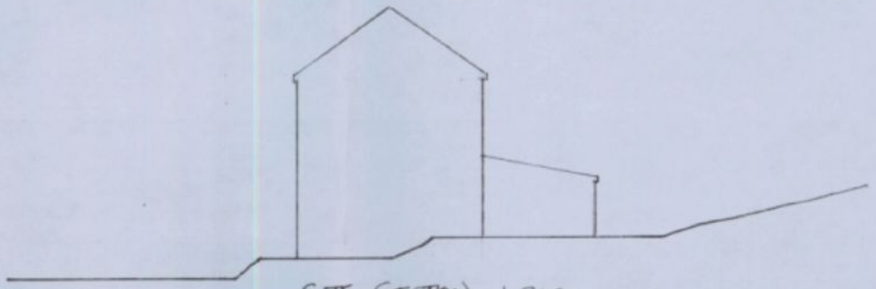

SITE SECTION 1:200

HAVANT BOROUGH COUNCIL
17 DEC 2010
RECEIVED

DEREK TREAGUS ASSOCIATES
ARCHITECTURAL SERVICES
Flat 3, 34 Wimbledon Park Road, Southsea, Hants PO5 2PT
Tel 07916 624094

Project: **REAR EXTENSION TO 50 THE BROW, WATERLOVILLE, HAMPSHIRE.**

Client: **Mr & Mrs G Watts**

Title: **PLANNING DRAWING**

Date	Drawn	Scale
Oct 2010	DT	1:50,1:100,1:1250

Dwg. No. **10.858.01** Rev. A