


Note : All new ducting to be painted matt black.

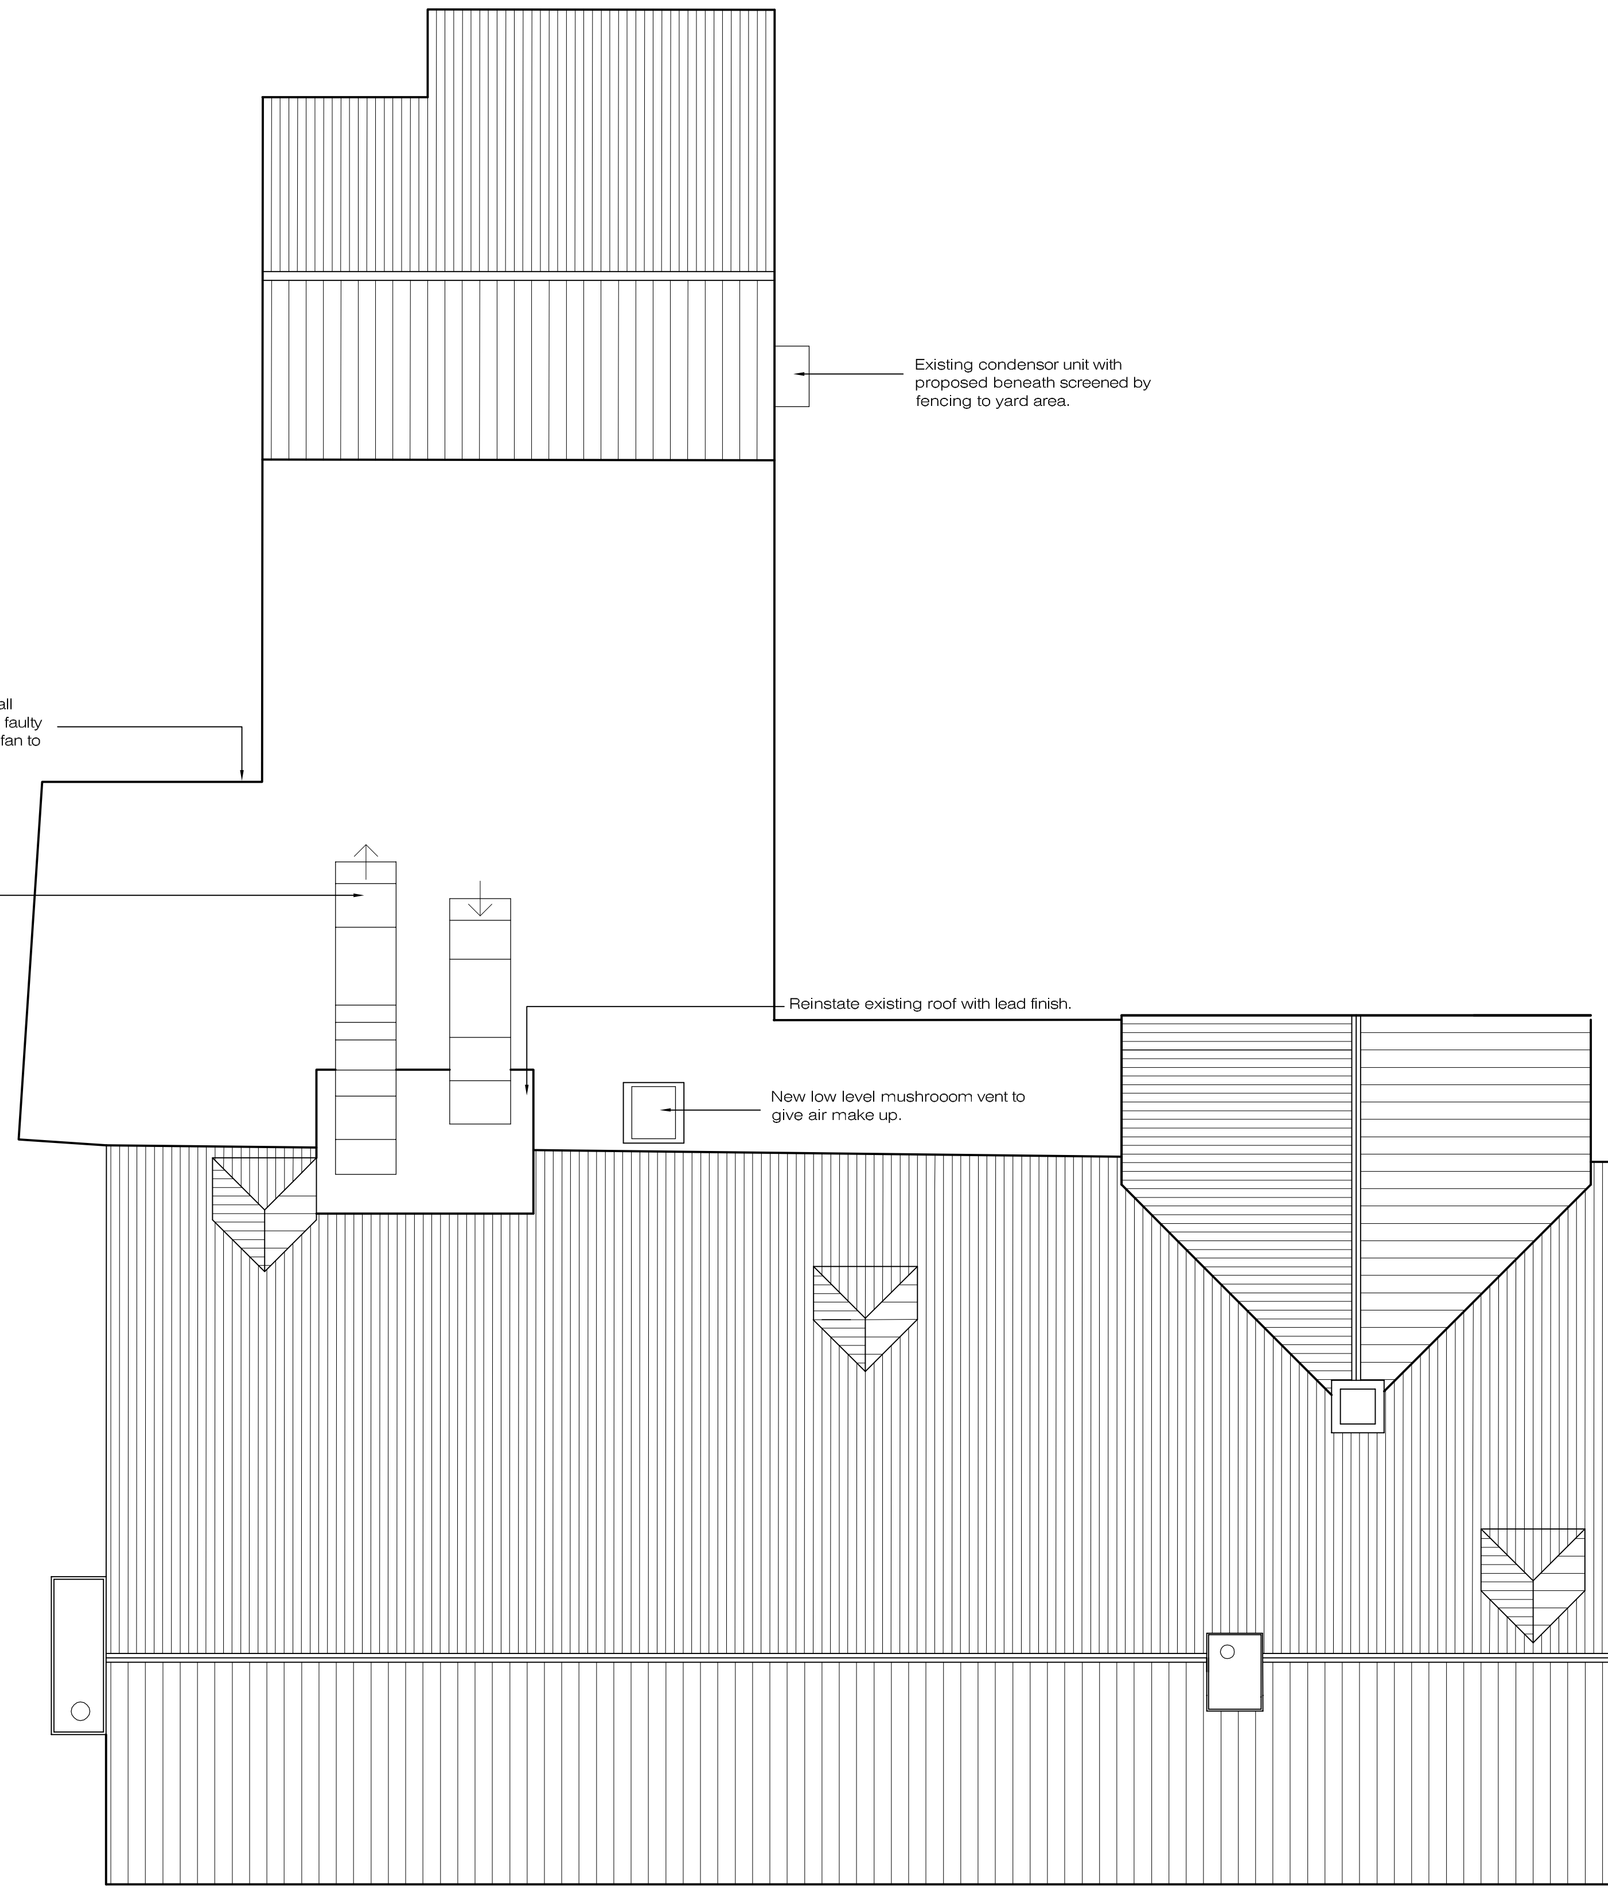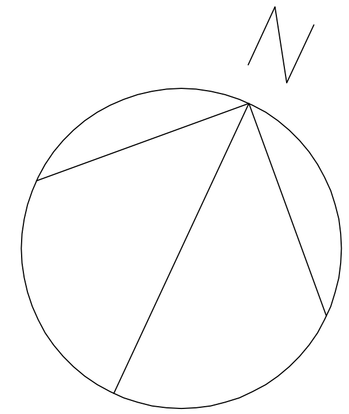

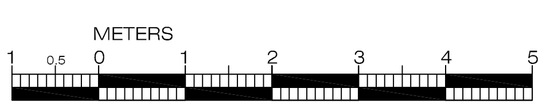


| REVISIONS | | | |
|---|---|---|---|
| Rev. | Date. | Details. | Name. |
| A | Jan/10 | Ducting revised following meeting with council officer. | |
| B | Feb/11 | Ducting revised following meeting with council officer. | RR |
| C | Sep/11 | Ducting revised following comments from conservation officer. | RR |
| | | | |

design i.d.

Client: Greene King

Project: Royal Oak, Langstone High Street, Langstone, Havant, Hampshire

Drawing Title: Proposed Roof Plan

Drawing No.: 09.81.GK.R.004

Rev.: C

Scale: 1:50 @ A1

Status:

Drawn By:

Date: Oct 2009

All dimensions to be checked on site. Any discrepancies between this drawing and other information is to be referred to the practice. This drawing is copyright.

13 Jubilee Way,Eurolink Business Park, Faversham, Kent ME13 8GD
Tel: 01795 537896 Fax: 08712 516713
E-mail: mail@design-id.ltd.uk
Web: www.design-id.ltd.uk