

PERMIT



FRONT ELEVATION

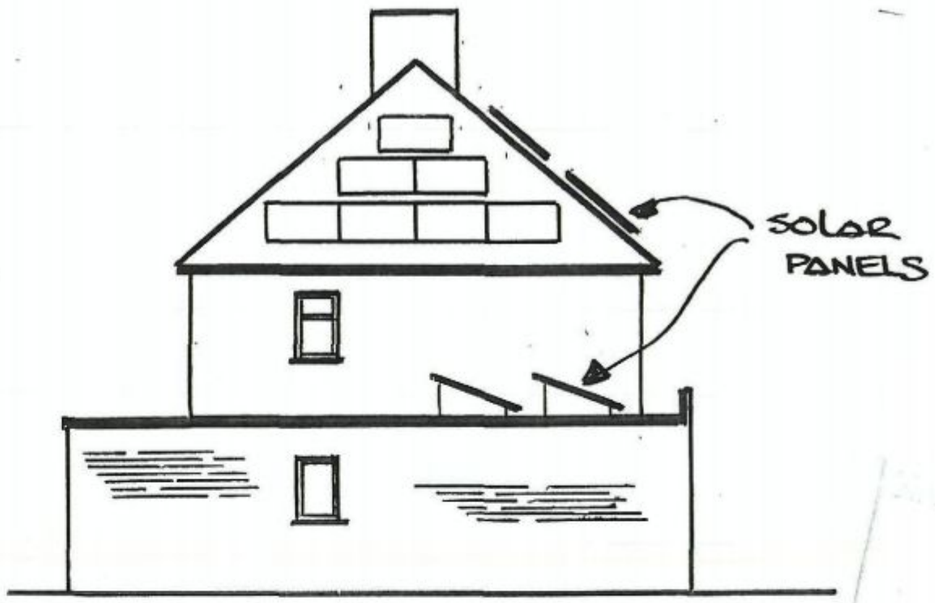

SIDE ELEVATION

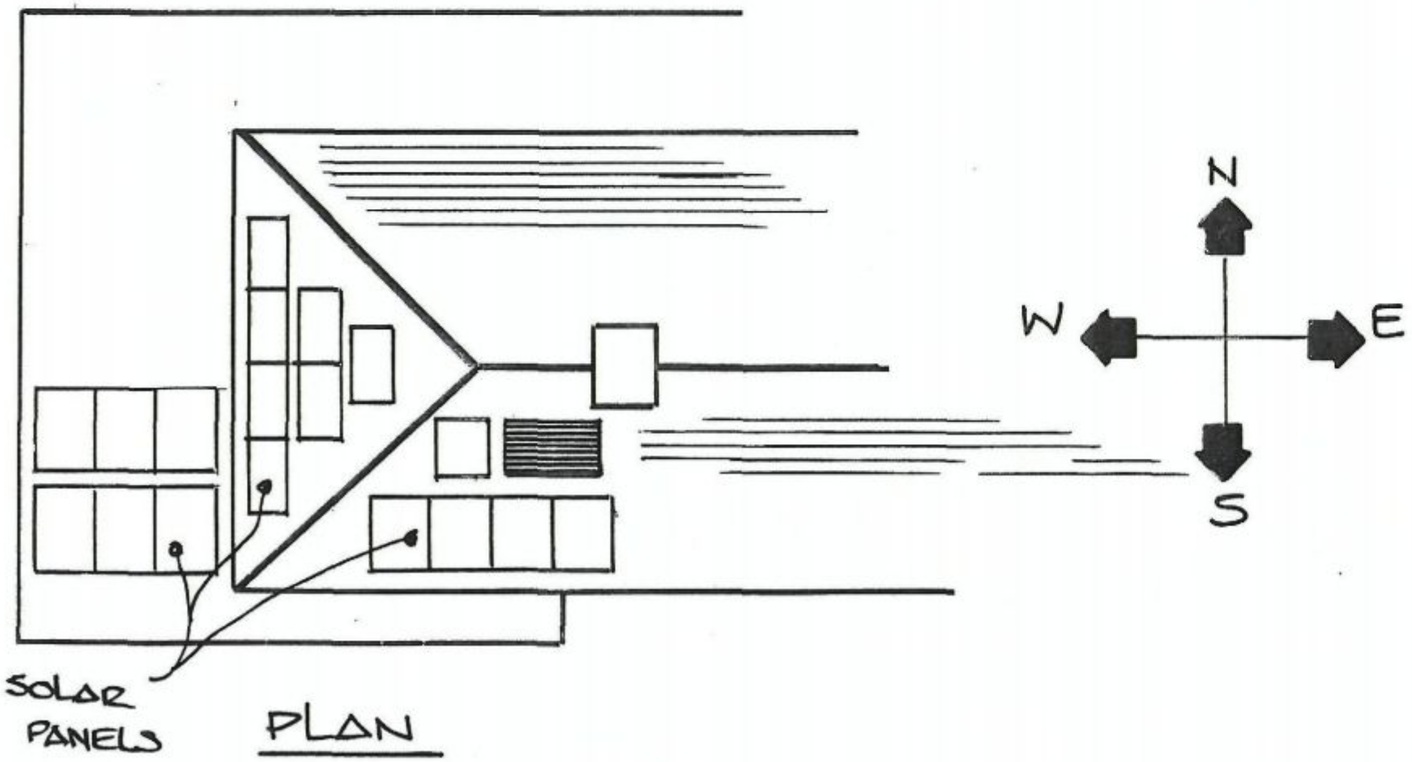

PLAN

Ideal Solar Energy

PROPOSED.

2 HALLET ROAD,
HAVANT, HAMPSHIRE.
PO9 2PJ

CLIENT:- PENROSE

DATE:- JULY'10 | DRN:- IBW

SCALE:- 1:100

DRG. NO.:- PROPOSED