

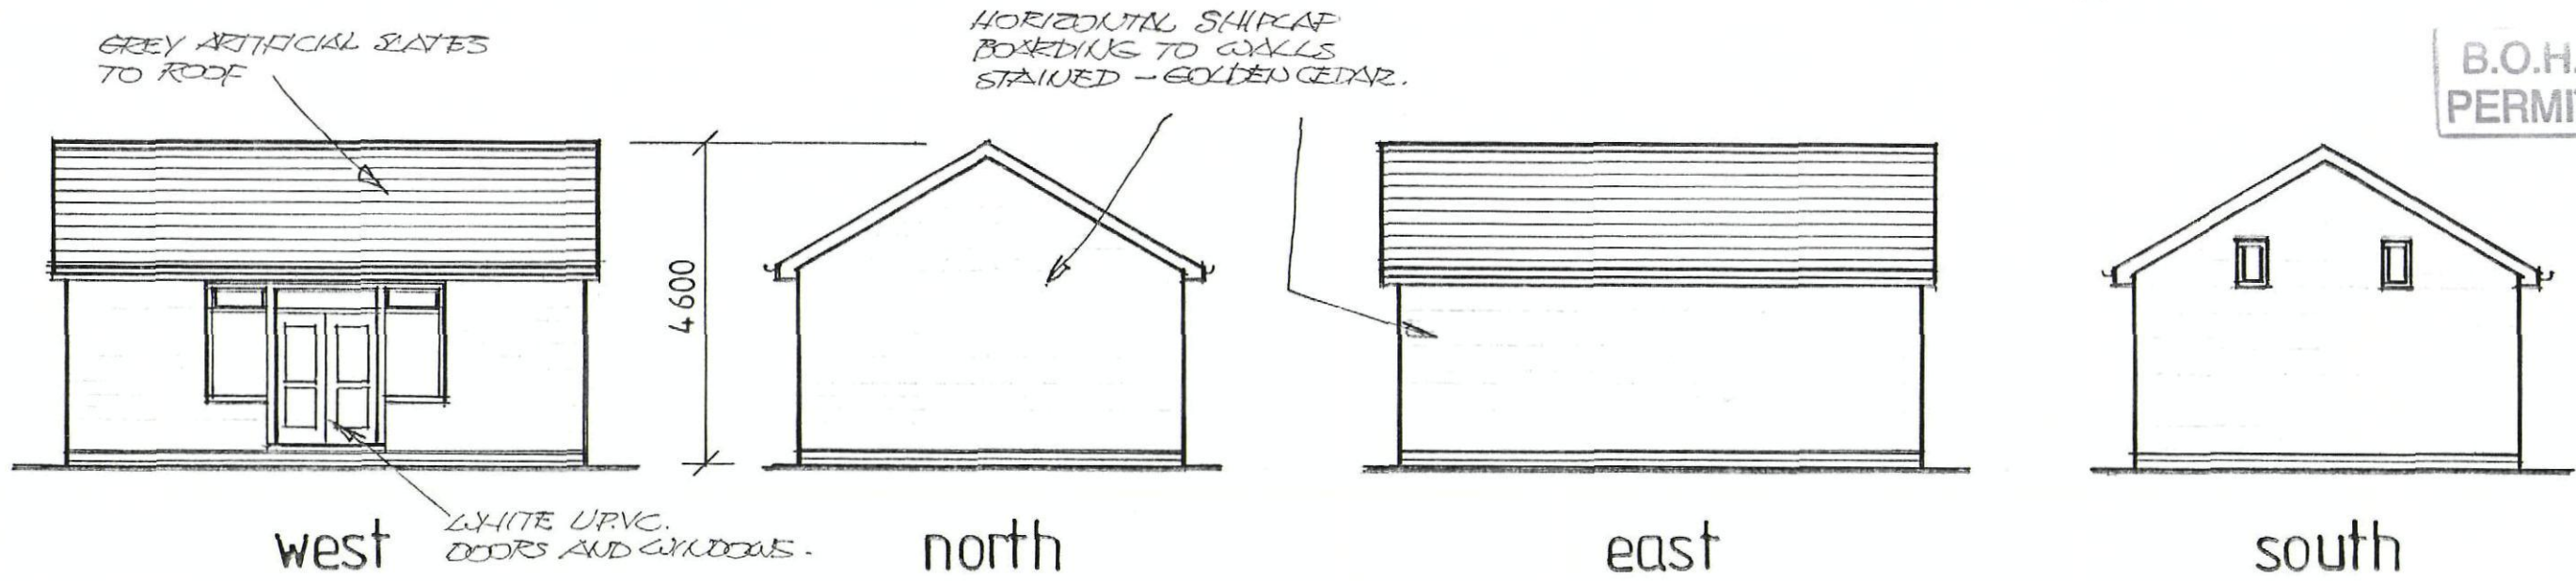
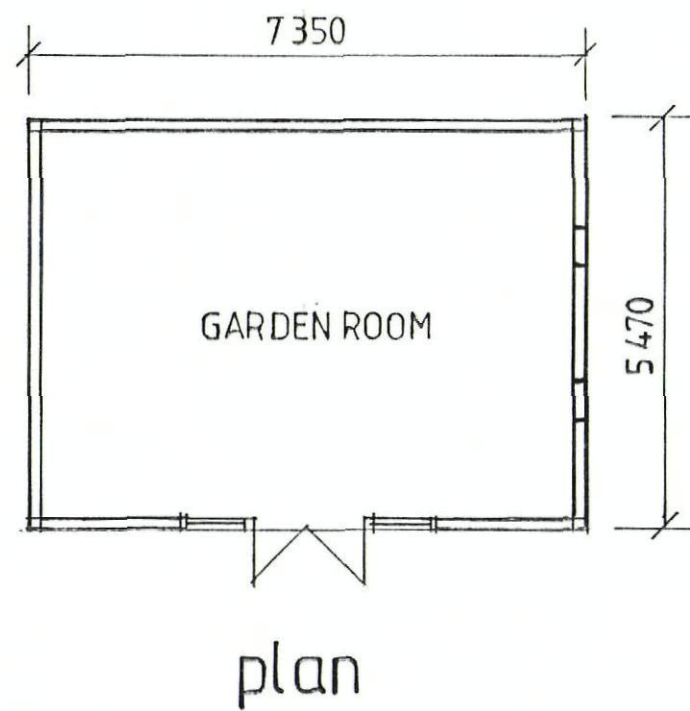


APP/10/0214

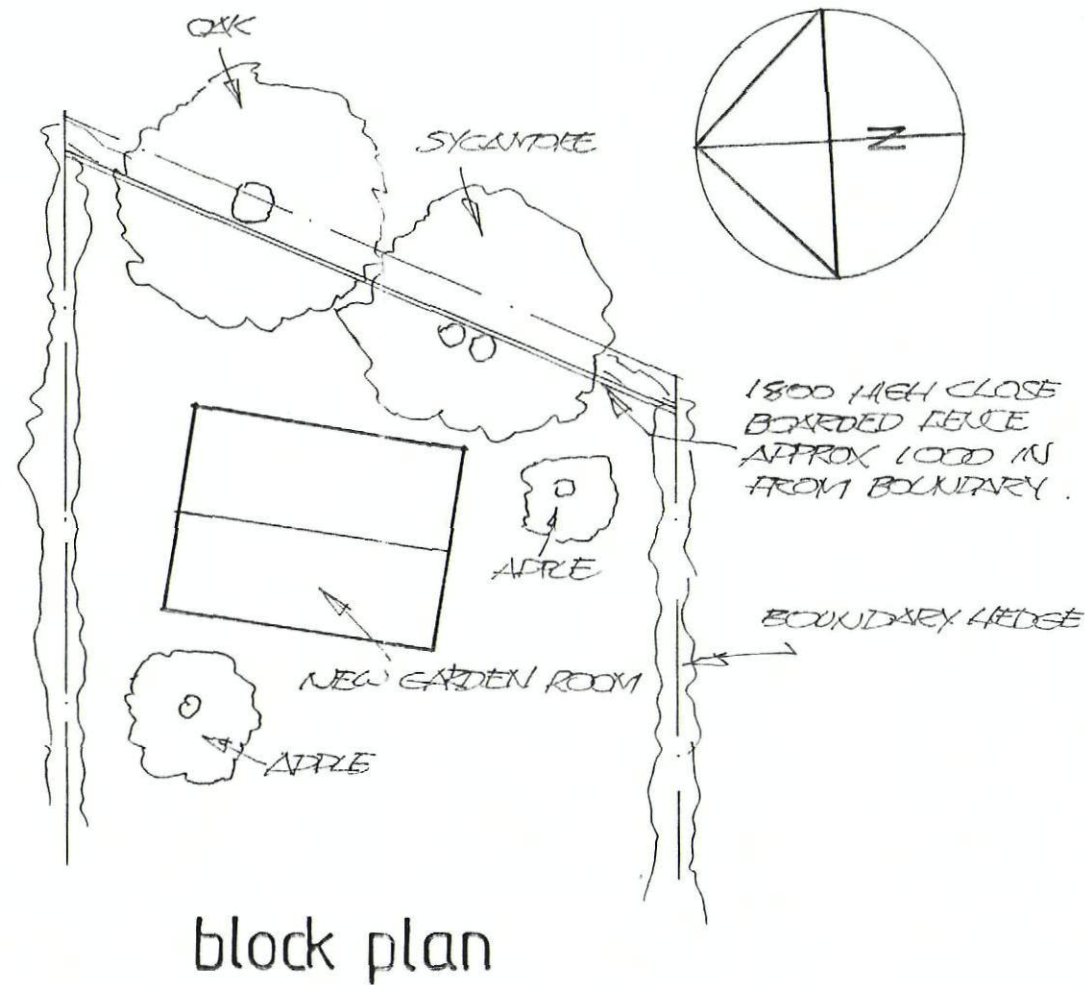

B.O.H.
PERMIT

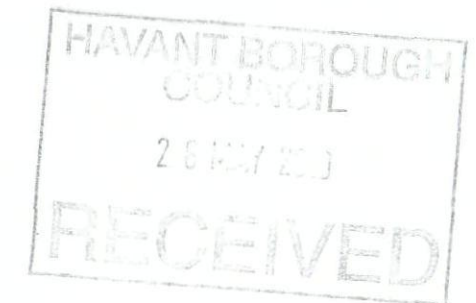

N.B. SEE DWG NO AB1/2 FOR LOCATION PLAN

CLIENT
MR. B. WINGHAM.

70. FIR COPSE ROAD,
PURBROOK, PORTSMOUTH.

New Garden Room.

SCALE	DATE	DWG NO
1-100.1-200.	May'10	AB1/3.
BY J.G.F.		