



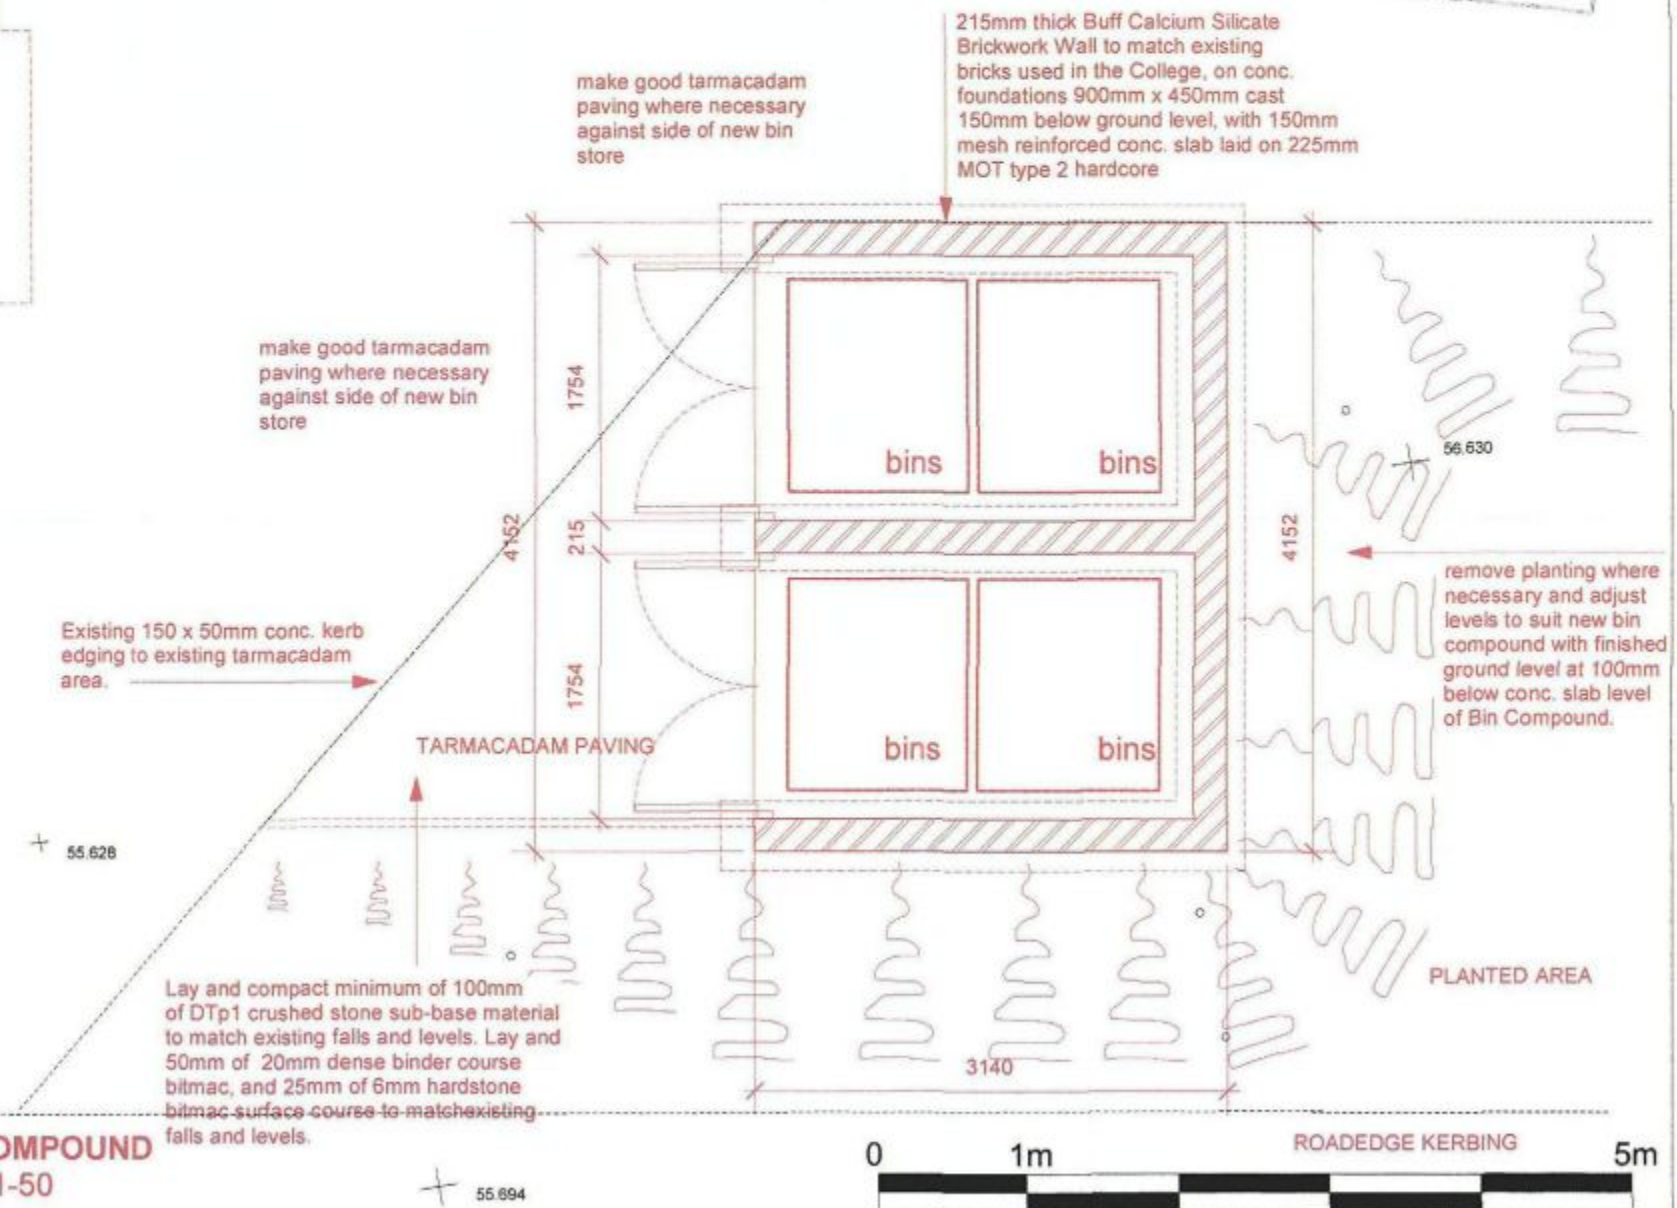

2no. pair of s/w treated timber gates
mounted on 100 x 50mm treated sw
plates securely bolted to brickwork.
Gates to be framed ledged and braced
with s/w v jointed boarding led into rebate
to give a flush face. All timber to be
treated to give 25 yr. life and stained
timber finish to match other boarding.
Gates to have galv. hinges, galv. drop
bolts and latch to secure doors.

HAVANT BOROUGH
COUNCIL
27 JAN 2011
RECEIVED

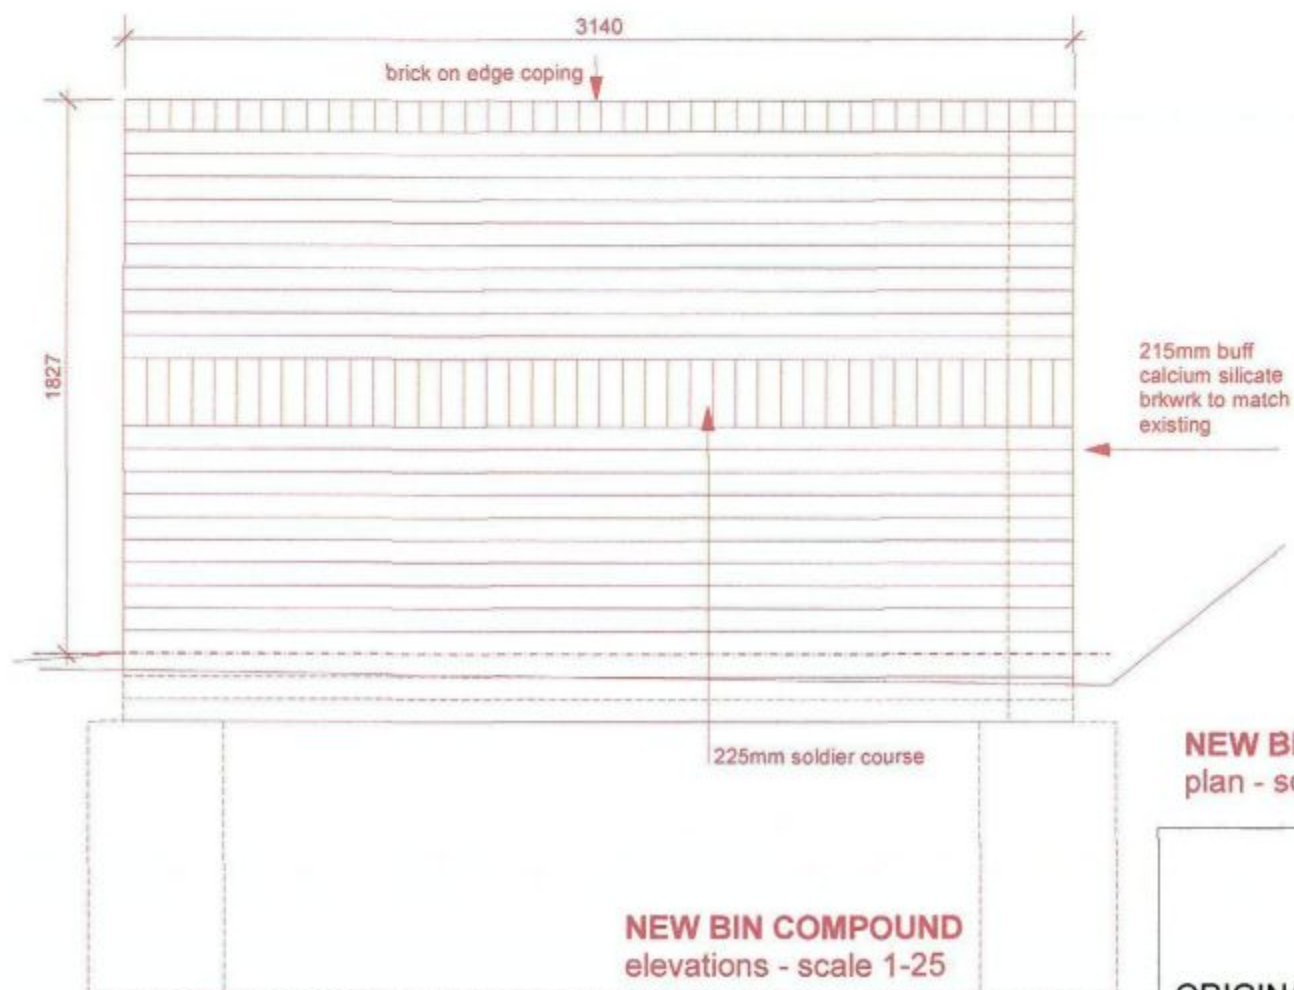

NEW BIN COMPOUND
plan - scale 1-50

[illegible]

South Downs College,
College Road,
Havant PO7 8AA.
tel: (02392) 841841

SCALE
1:50
at A3

DATE
Jan 11

DRAWN
gd

FILE REF
SDC-CateringBinStore
-alts 11

PROJECT
South Downs College, College Road, Havant
Catering Bin Compound and Store Alts.

re	SHEET CONTENTS
	Bin Compound
	Detail Plans

DRAWING NO.
E250111/05

REV