PERMIT

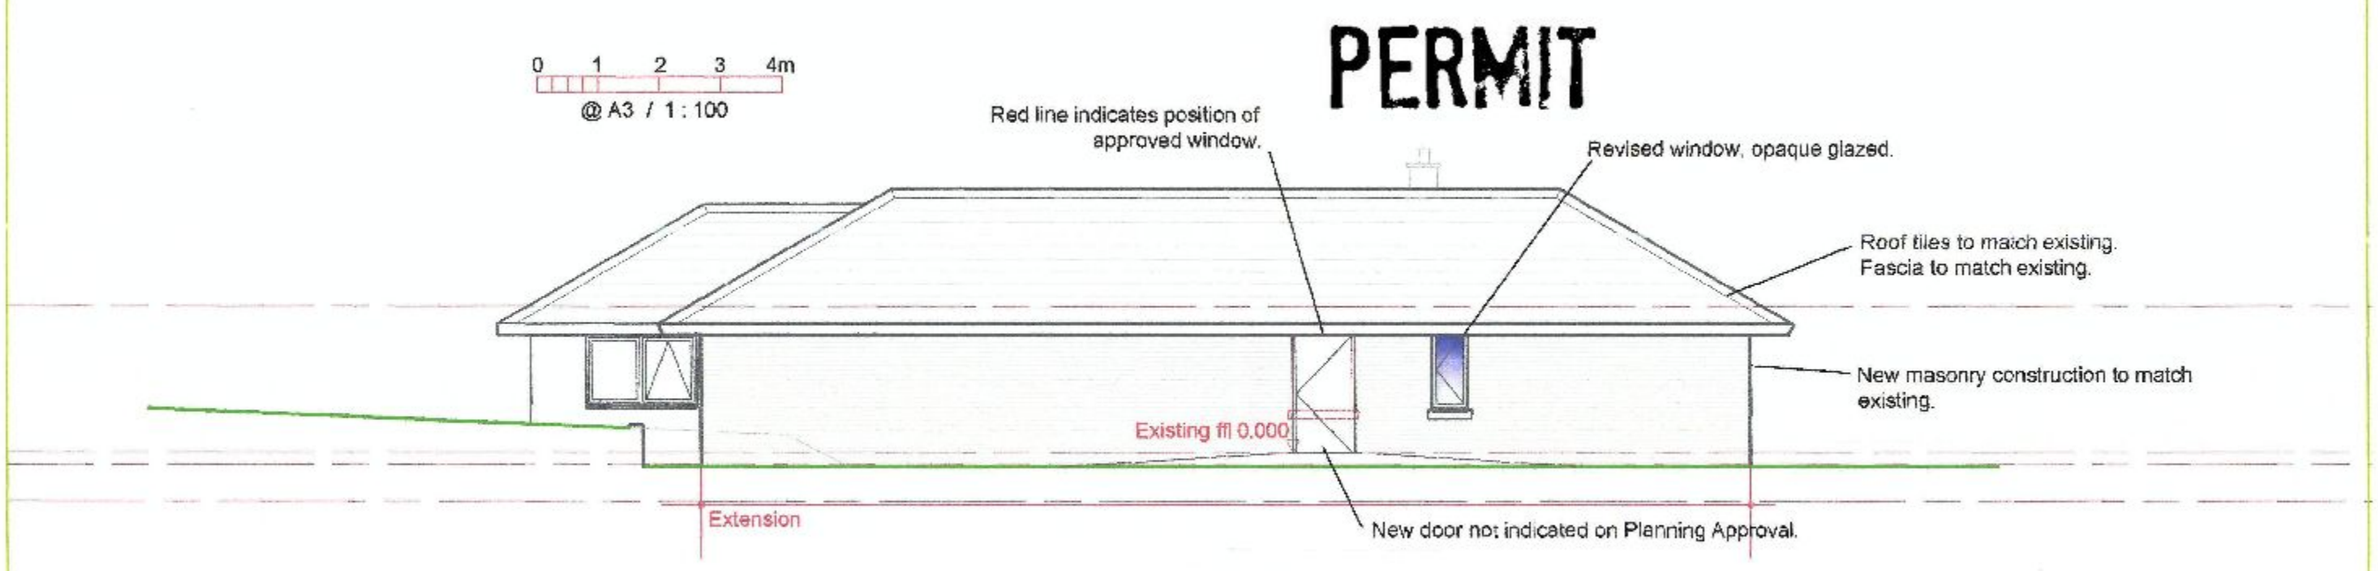

SOUTH-EAST

NOTE: Diagrammatic only - based on information provided by others; allow to fully hceck setting out on site prior to commencing works / prefabrication.

Elevations based on approved drawings (by others) and indicate same extension / works as those approved under Planning ref 04/ 56387 /012 with amendments as indicated.

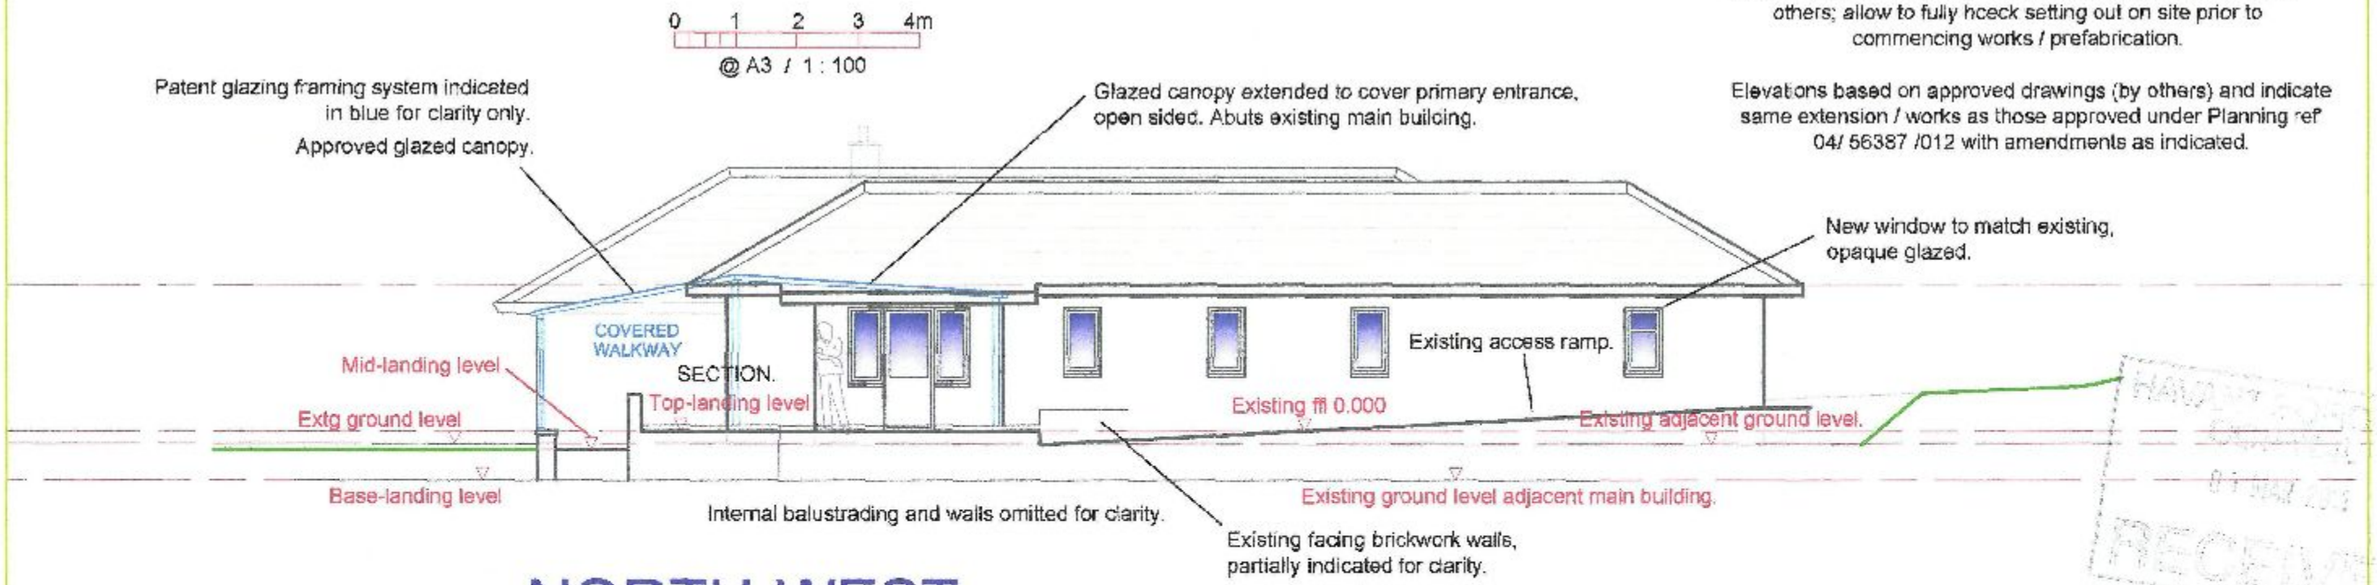

NORTH-WEST

RECEIVED

DEAN W MARSH ARCHITECTURAL DESIGN & PROJECT MANAGEMENT

Rev:A 31/01/11 To client's reqmts.

It is the client/developer's responsibility to ensure all relevant approvals, licences or documentation are in place and conditions satisfied prior to commencement of works or collaboration, including, but not limited to:
The Party Wall etc Act 1996
Local Authority Planning Consent
Highways (Road Opening permit)
Local Water Authority / after Railway Bodies
Building Regulations (Local Authority, NHBC etc)
Environment Agency / NRA

Unless otherwise stated, it is the client/developer's responsibility to complete or procure all necessary ground and inspection, destructive inspections, structural surveys, Structural Engineering Contract documentation and administration etc prior to commencing works or prefabrication.

23 NORTH STREET
LYMINGTON
HAMPSHIRE
SO41 8FY
Tel / Fax: 01590 676786
E-mail: deanwmarsh@hotmail.com

DO NOT SCALE THESE DRAWINGS. USE WRITTEN DIMENSIONS ONLY. ALL DIMENSIONS TO BE CHECKED ON SITE PRIOR TO COMMENCEMENT OF WORKS / PREFABRICATION.

THIS DRAWING IS THE COPYRIGHT OF DEAN W MARSH AND MAY NOT BE REPRODUCED, COPIED IN WHOLE OR IN PART OR ALTERED WITHOUT PRIOR WRITTEN PERMISSION.

PROPOSED ELEVATIONS - OPTION C

BUNGALOW UNIT
SOUTH AFRICA LODGE
STAKES HILL ROAD
WATERLOOVILLE
HAMPSHIRE

Drawn: DWM Date: 14/12/10
Checked: DWM Date: 25/01/11
Scale: 1:100
Drawing no / Revision:
1073.12.A.