
batch : 6650

PERMIT


B.O.H.
PERMIT

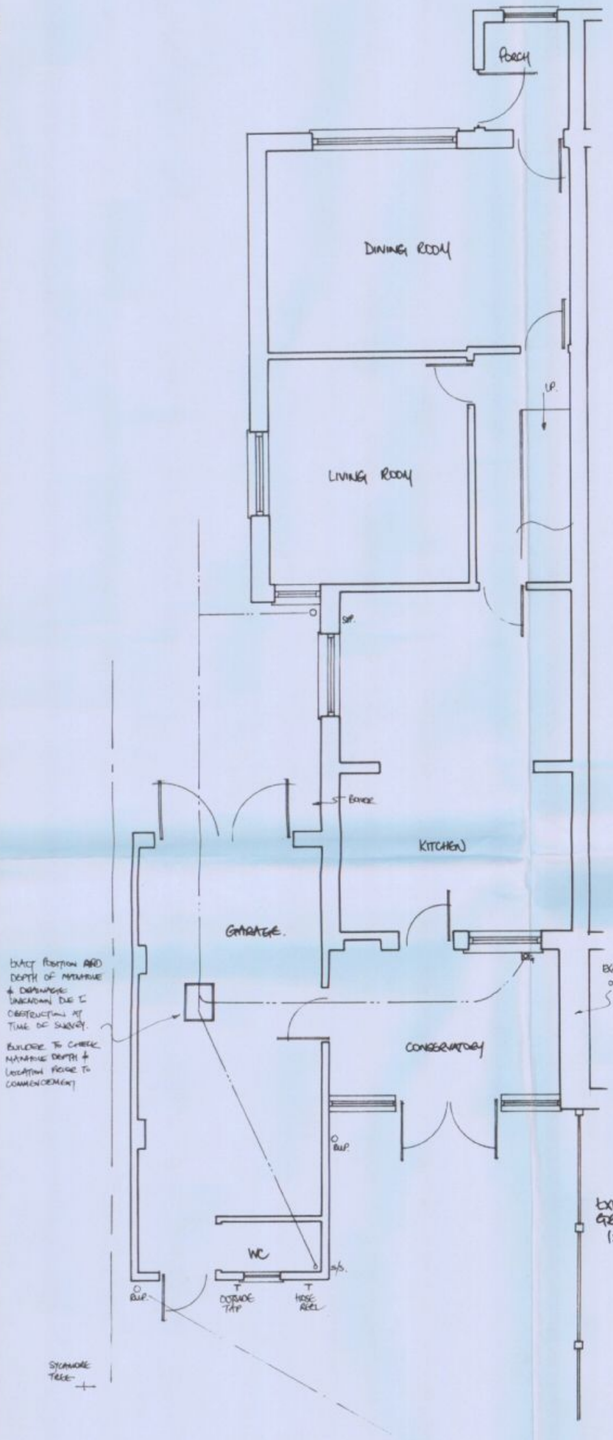


EXISTING GROUND FLOOR PLAN
1:50.




EXISTING NORTH-EAST ELEVATION
1:100

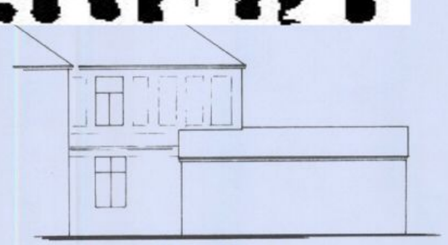

EXISTING SOUTH-EAST ELEVATION
1:100.

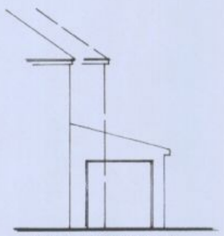

EXISTING SOUTH-WEST ELEVATION
1:100.

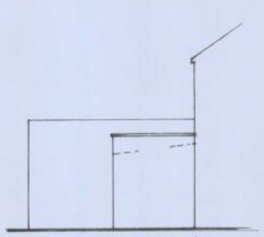

EXISTING NORTH WEST ELEVATION
1:100

EXISTING GARAGE UN-ACCESSIBLE & CARS THEREFORE NO CHANGE TO OFF-ROAD PARKING PROVISION

ALL OR TRACINGS OF HOUSE USED MAY BE SUITABLE FOR OFF-ROAD CAR PARKING

WIDTH NOT SUITABLE FOR PARKING VEHICLES

BROKEN LINE SHOWS OUTLINE OF EXISTING GARAGE SUBJECT TO DEMOLITION & CONSERVATORY

NEW 6ft TIMBER FENCE PANELS

6ft TIMBER FENCE PANELS AS EXISTING

6ft TIMBER FENCE PANELS - AS EXISTING

6ft TIMBER FENCE PANELS AS EXISTING

6ft TIMBER FENCE PANELS AS EXISTING

N.

ALL BOUNDARY TREATMENTS TO REMAIN AS EXISTING.

BLOCK PLAN. 1:200

HAVANT BOROUGH COUNCIL
22 JUL 2017
RECEIVED

Proposed Rear Extension
26 Wallis Road
Waterlooville
PO7 7RX

001 – Existing Plans
June 2010 – Rev A B C

PMG
SurveyingPlanDrawingConsultancy

PMG (Building Design & Consultancy) Ltd
20 Bluebell Way,
Whiteley, Fareham,
Hampshire PO15 7FF
Tel: 07796 124247
Email: paul@pmgltd.uk.com
www.pmgltd.uk.com

This is not a specification of works, but has only been produced for the purposes of gaining local authority approval. Drawings to be read in conjunction with the Building Notes and Structural Calculations. No works to commence until full Building Regulation approval has been granted. Builder to check all scaled and stated dimensions prior to commencement, including spans of structural members.