


PERMIT

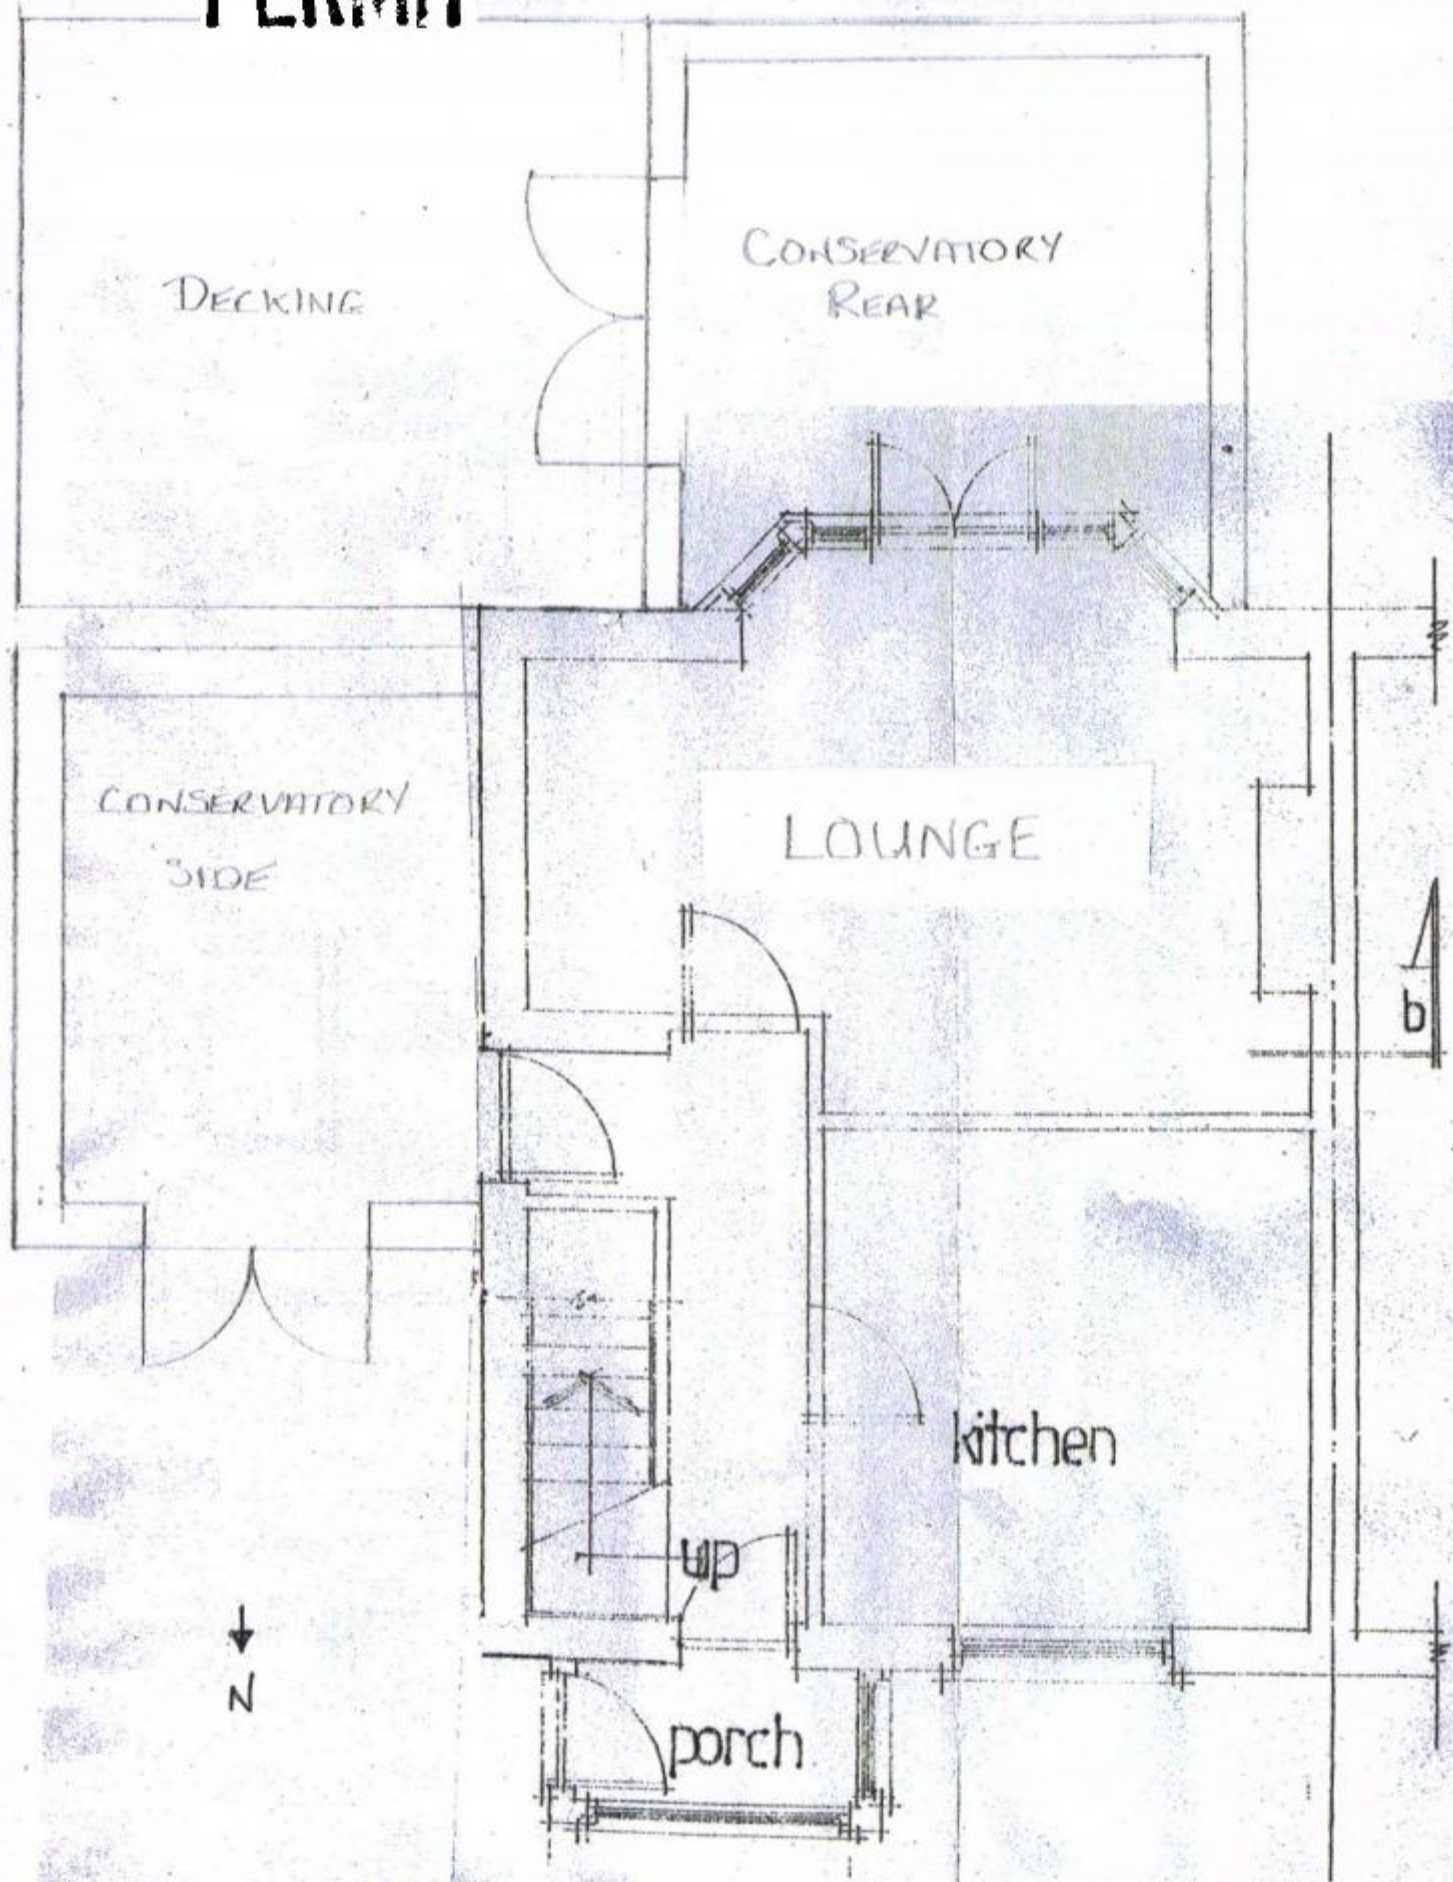

7 REDLYNCH CLOSE

SCALE 1:50