
PROPOSED ADDITIONS WITH BALCONY OVER AT 14, MEATH CLOSE, HAYLING ISLAND, HANTS.
FOR MR & MRS J. CLEMENTS.

B.O.H.
PERMIT

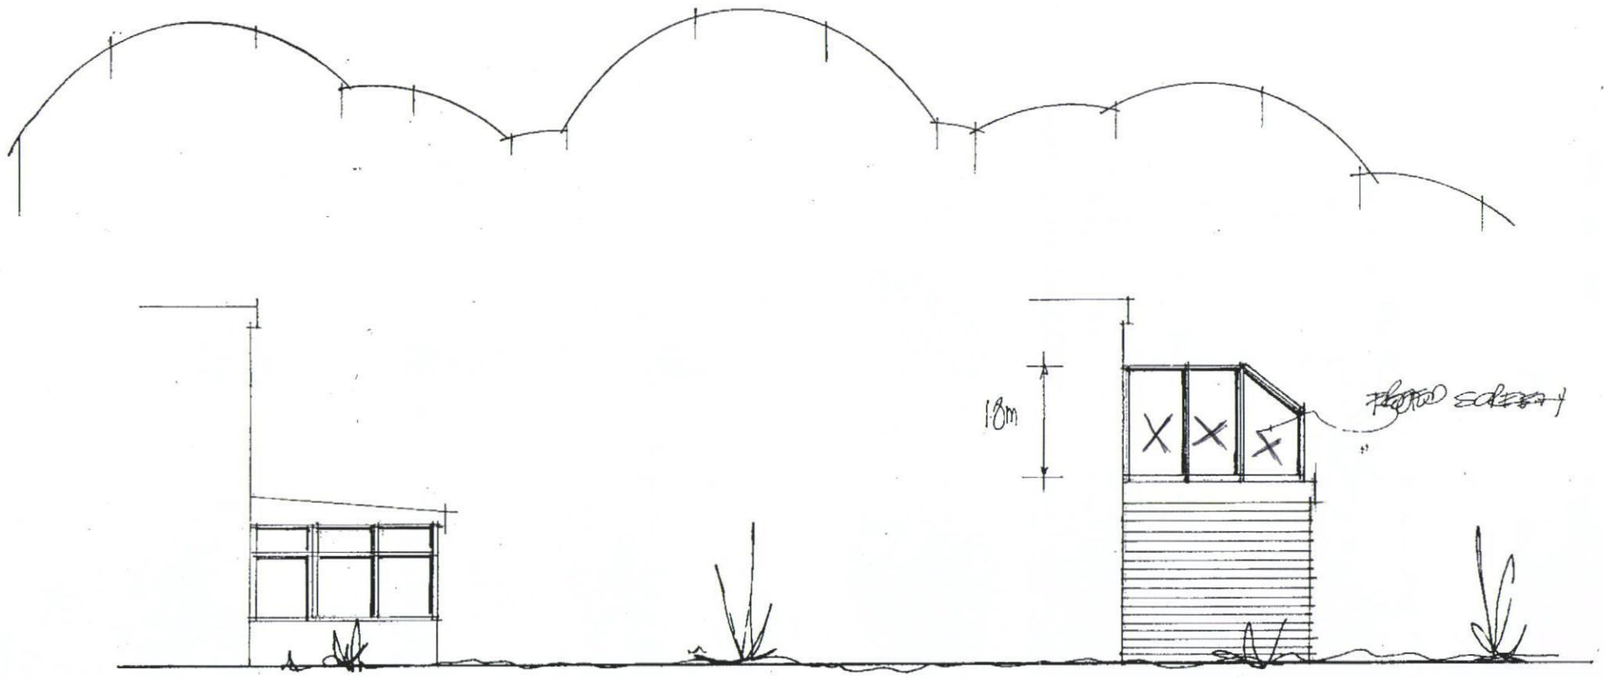

date aug 2010
scale 1·100

PETER J. WALKER MRICS
CHARTERED SURVEYOR
182 SEAFRONT, HAYLING ISLAND, HANTS
PO11 9 AN

TEL: 02392 467571