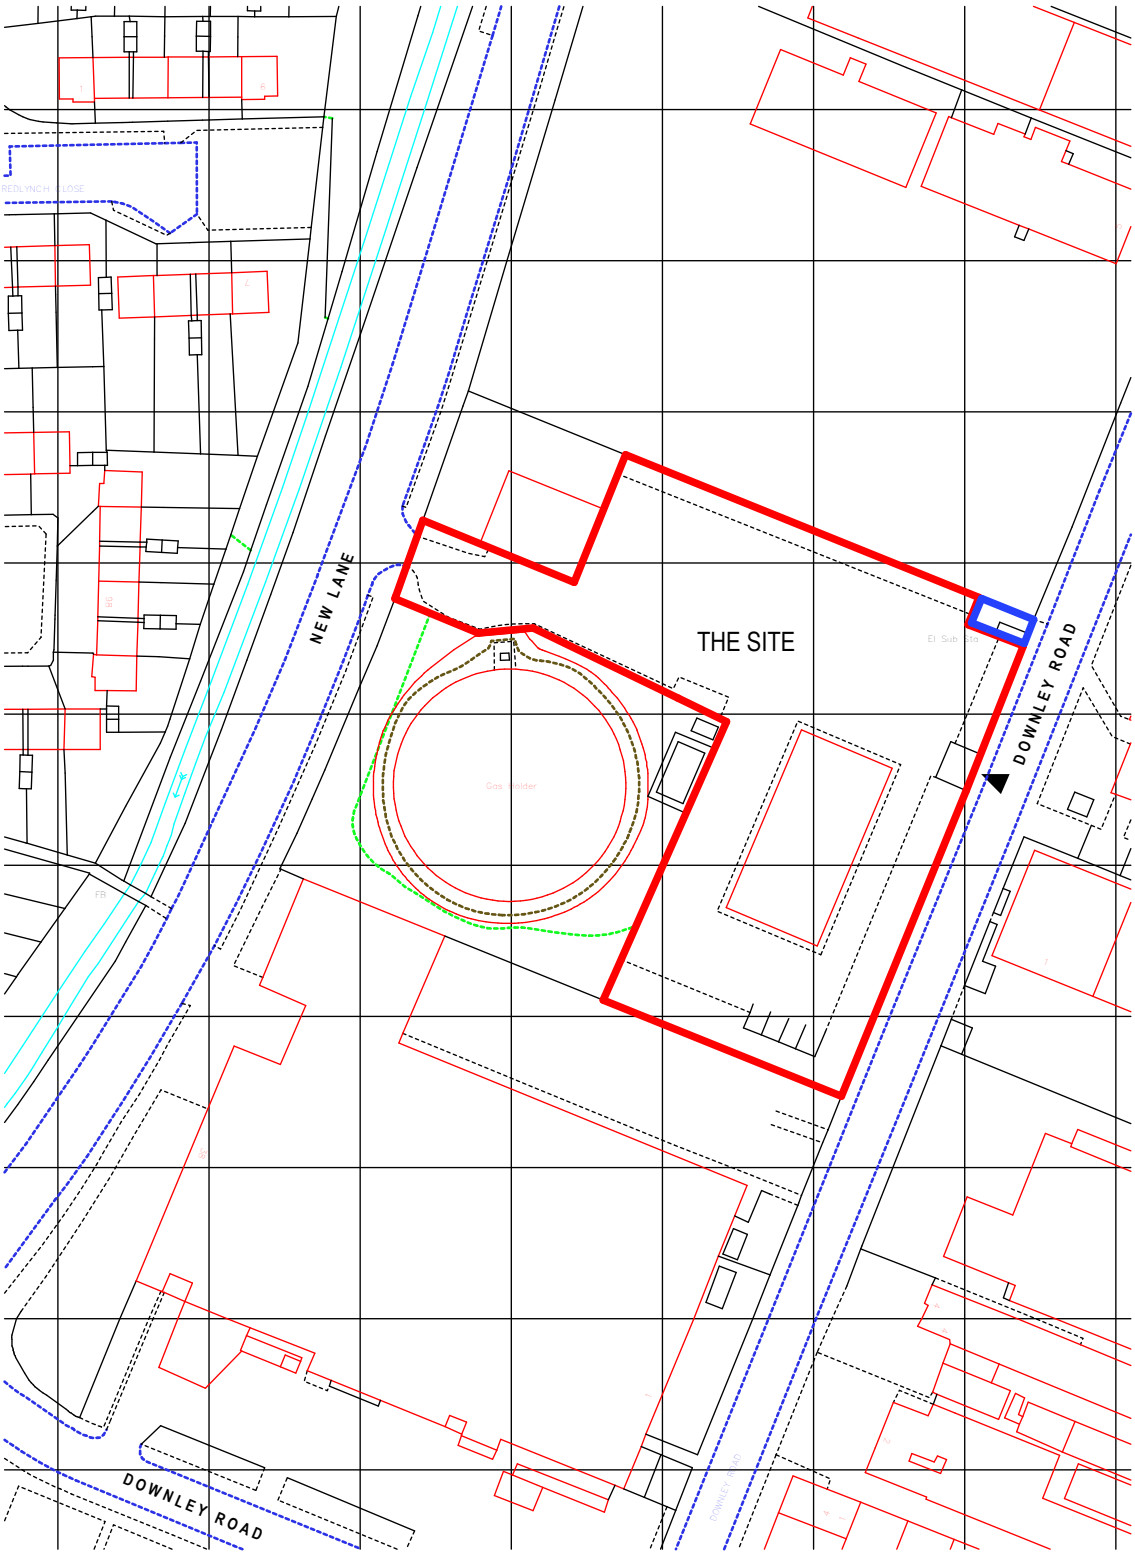


Ordnance Survey (c) Crown Copyright 2010. All rights reserved. Licence number 100020449

N

Revisions

This drawing has been produced for the Client, Project and Site as stated below and is not intended for use by any other person or for any other purpose than that stated and dated and is the copyright © of AGORA MANAGEMENT Ltd.

Only original issue drawings are to be relied upon for accuracy and content. Measurements scaled from drawings cannot be guaranteed to be accurate.
If in doubt ASK!

AGORA management
12 Kings Court
Willie Snaith Road, Newmarket
Suffolk CB8 7SG, England
T. +44 (0)1638 560343
F. +44 (0)1638 564343
E-mail: enquiries@agoramanagement.com

Client
Optivet Referrals

Project
3 Downley Road,
Havant,
Hampshire

Drawing
Site Location

Purpose Issue
- ☐ Information
- ☐ Planning
- ☐ Tender
- ☐ Contract
- ☐ Construction
- ☐ As Built

Purpose Date
May 2010

Drawn

Checked

Scale
1:1250 @ A4

Drawing Number
0308 / A / P / 01

Revision

This drawing is copyright © of AGORA MANAGEMENT Ltd.