


This map is reproduced from material with the permission of Ordnance Survey on behalf of the Controller of Her Majesty's Stationery Office. Crown Copyright. Unauthorised reproduction infringes Crown Copyright and may lead to prosecution or civil proceedings. (100019180) 2010

Land at Barncroft Way and Park Lane, Havant

application location plan

Property Services

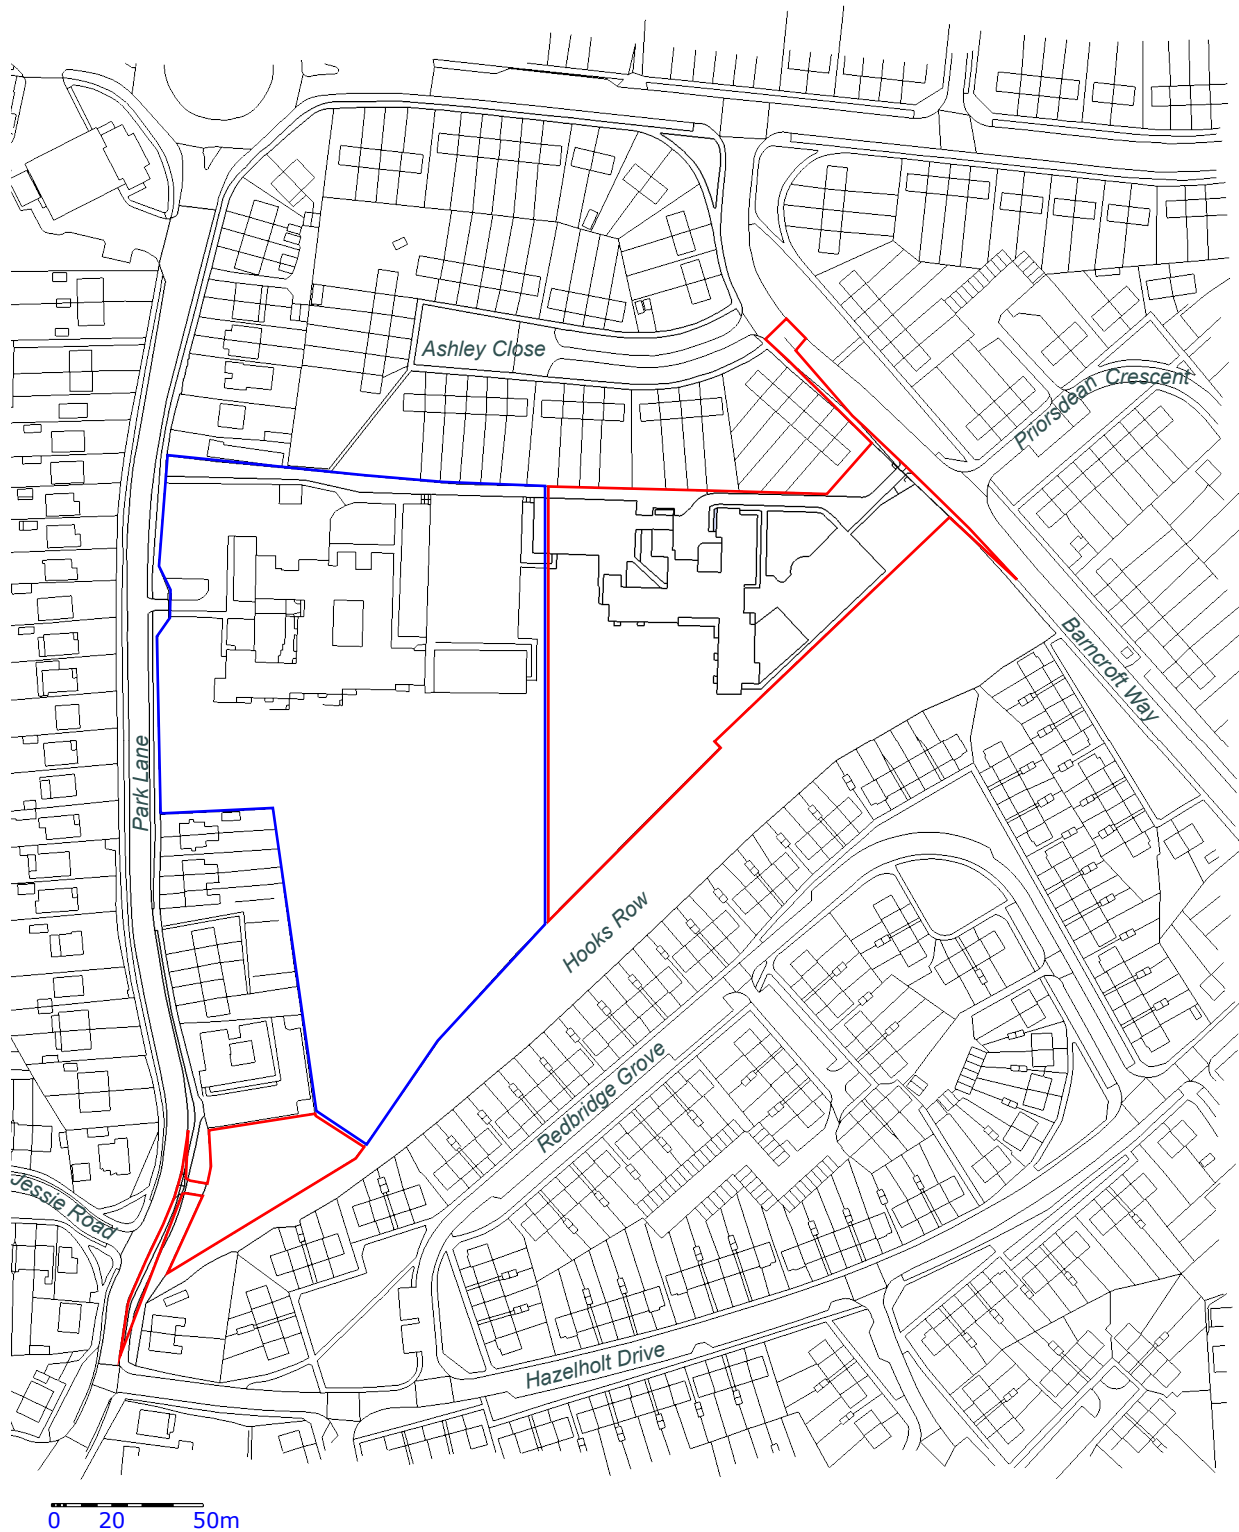

Scale: 1 x 2500 @ A4



Drawing No: Y0426-01-ajt

Rev:

Date: 06.07.11



Hampshire
County Council