Kingspan SOLAR
Renewable Energy For Life

RANGE
making life *simpler*

PERMIT

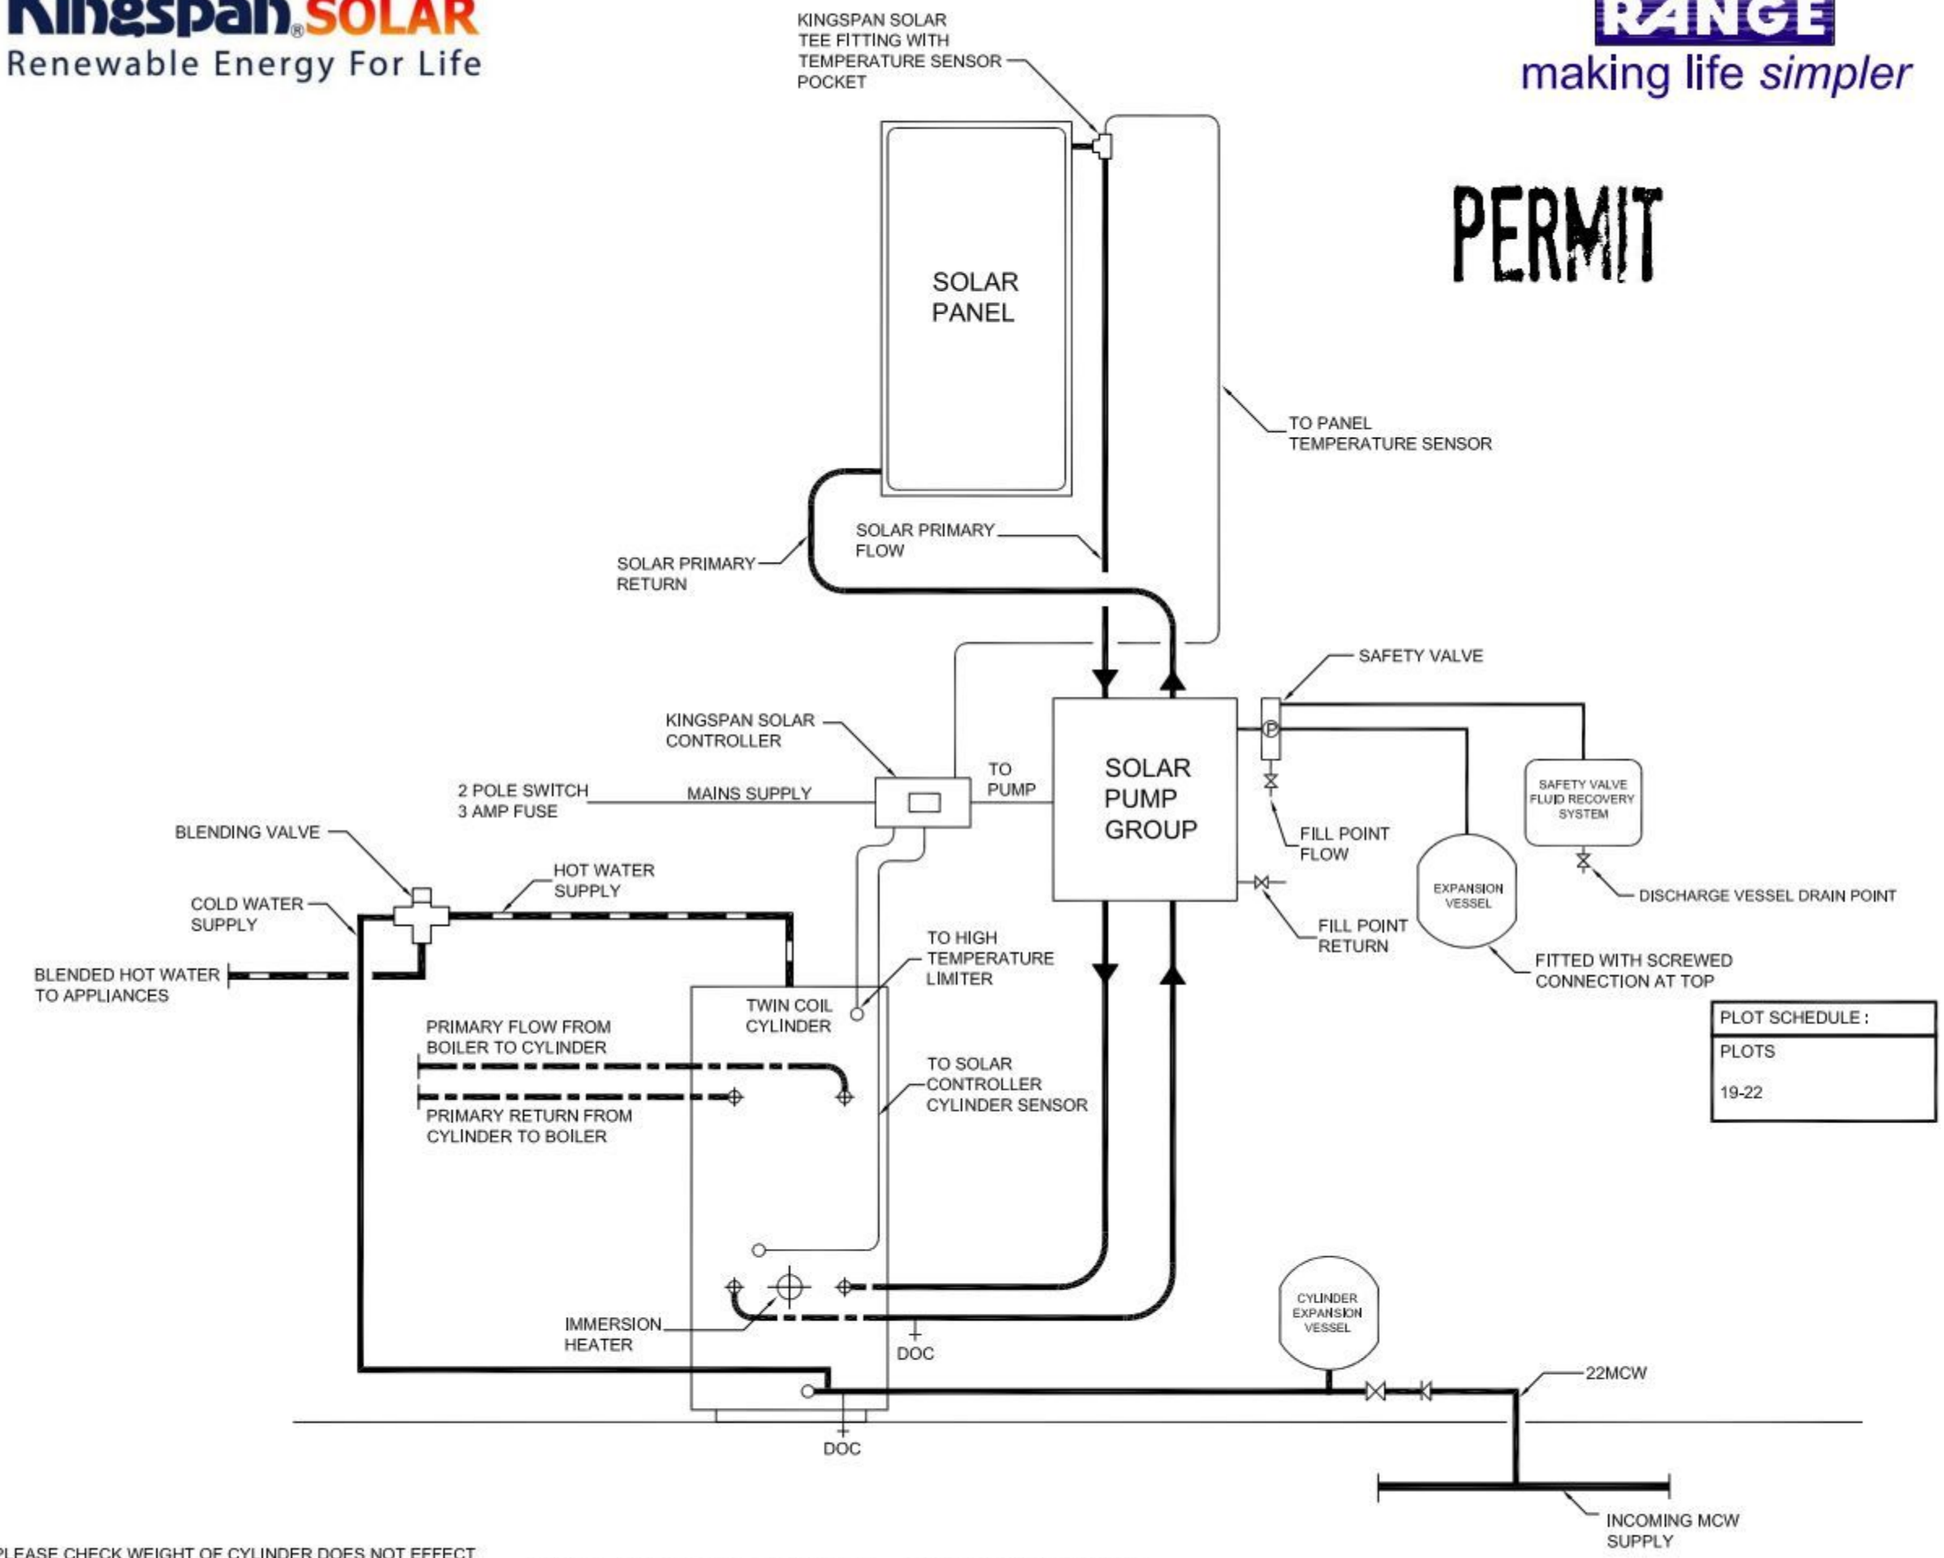

PLOT SCHEDULE :
PLOTS
19-22

PLEASE CHECK WEIGHT OF CYLINDER DOES NOT EFFECT STRUCTURAL INTEGRITY, DUE TO INCREASED VOLUME FOR SOLAR APPLICATION.

SCHEMATIC LAYOUT - NOT TO SCALE

NOTE: ALL PRODUCTS SPECIFIED WITHIN THIS DRAWING MUST BE FITTED IN ACCORDANCE WITH ALL OF THE MANUFACTURERS INSTALLATION INSTRUCTION MANUALS.

IT IS THE CONTRACTORS RESPONSIBILITY TO ENSURE THAT THE PRICE IS TO INCLUDE FOR ALL NECESSARY PIPEWORK TO COMPLETE THE INSTALLATION. COATES DESIGN AND KINGSPAN SOLAR DO NOT TAKE ANY RESPONSIBILITY FOR ANY SHORTFALL ON SITE OF ANY PIPEWORK OR FITTINGS

Specification

1st Fix

SOLAR PANELS	1no KINGSPAN SOLAR 'MARVEL' CLS 2108
ROOF CASSETTE	KINGSPAN SOLAR 'IN-ROOF' CASSETTE
PIPEWORK & FITTINGS	KINGSPAN SOLAR 1ST FIX KIT

2nd Fix

CYLINDER	KINGSPAN HOT WATER SYSTEMS-RANGE 'TRIBUNE HE SOLAR' INDIRECT TWIN COIL MAINS FED UNVENTED STAINLESS STEEL WITH IMMERSION HEATER AND STAT. REF: TT 180 HE
PUMP GROUP	KINGSPAN DUAL STREAM SOLAR PUMP STATION WITH AIR VENT. REF: KSP0025
CONTROLLER	KINGSPAN SOLAR CONTROLLER
EXPANSION VESSEL	AS SUPPLIED WITH PUMP GROUP
OPTIONAL DISCHARGE VESSEL	KINGSPAN SAFETY VALVE FLUID RECOVERY SYSTEM REF: KSP0125
CLEANSER & ANTI-FREEZE	KINGSPAN SOLAR PRE-MIX GLYCOL SOLUTION (20 LITRES)
PIPEWORK & FITTINGS	KINGSPAN SOLAR 2nd FIX KIT
INSTALLATION EQUIPMENT	KINGSPAN SOLAR SYSTEM FILLING STATION & PIPE PRESS TOOL KIT

Note

SHADING — THESE DESIGNS DO NOT ALLOW FOR ANY ON-SITE SHADING, WE CANNOT ACCEPT RESPONSIBITLITY FOR THE PERFORMANCE OF THE SYSTEM IF SHADING IS PRESENT.

Revisions

Legend

Below Floor	Ceiling Void
High Level	Low Level

COATES DESIGN PARTNERSHIP
CONSULTING ENGINEERS
Building Services Engineering Consultants and Project Management
Omega House, No.1 Zarya Court, Grovehill Road,
Beverley, East Yorkshire, HU17 0JG
Tel: (01482) 865401 Fax: (01482) 865402
E-Mail: info@coates-design.co.uk Web: www.coates-design.co.uk

Client
BARRATT HOMES LTD
(SOUTHAMPTON)

Project
LONDON ROAD
WIDLEY
(FOR PLOTS SEE SCHEDULE)
(SOUTH ORIENTATION

Drawn By : JPH **Scale** : N.T.S

Date : OCTOBER 2010

Drawing Title : SCHEMATIC INSTALLATION

All dimensions must be checked on site or from the architects dimensioned plans and not scaled from this drawing. Coates Design Partnership do not accept responsibility for any discrepancies. This drawing is protected under copyright laws. © COPYRIGHT 2005

Drawing No. 10/296-SC2 **Revision**