


PERMIT

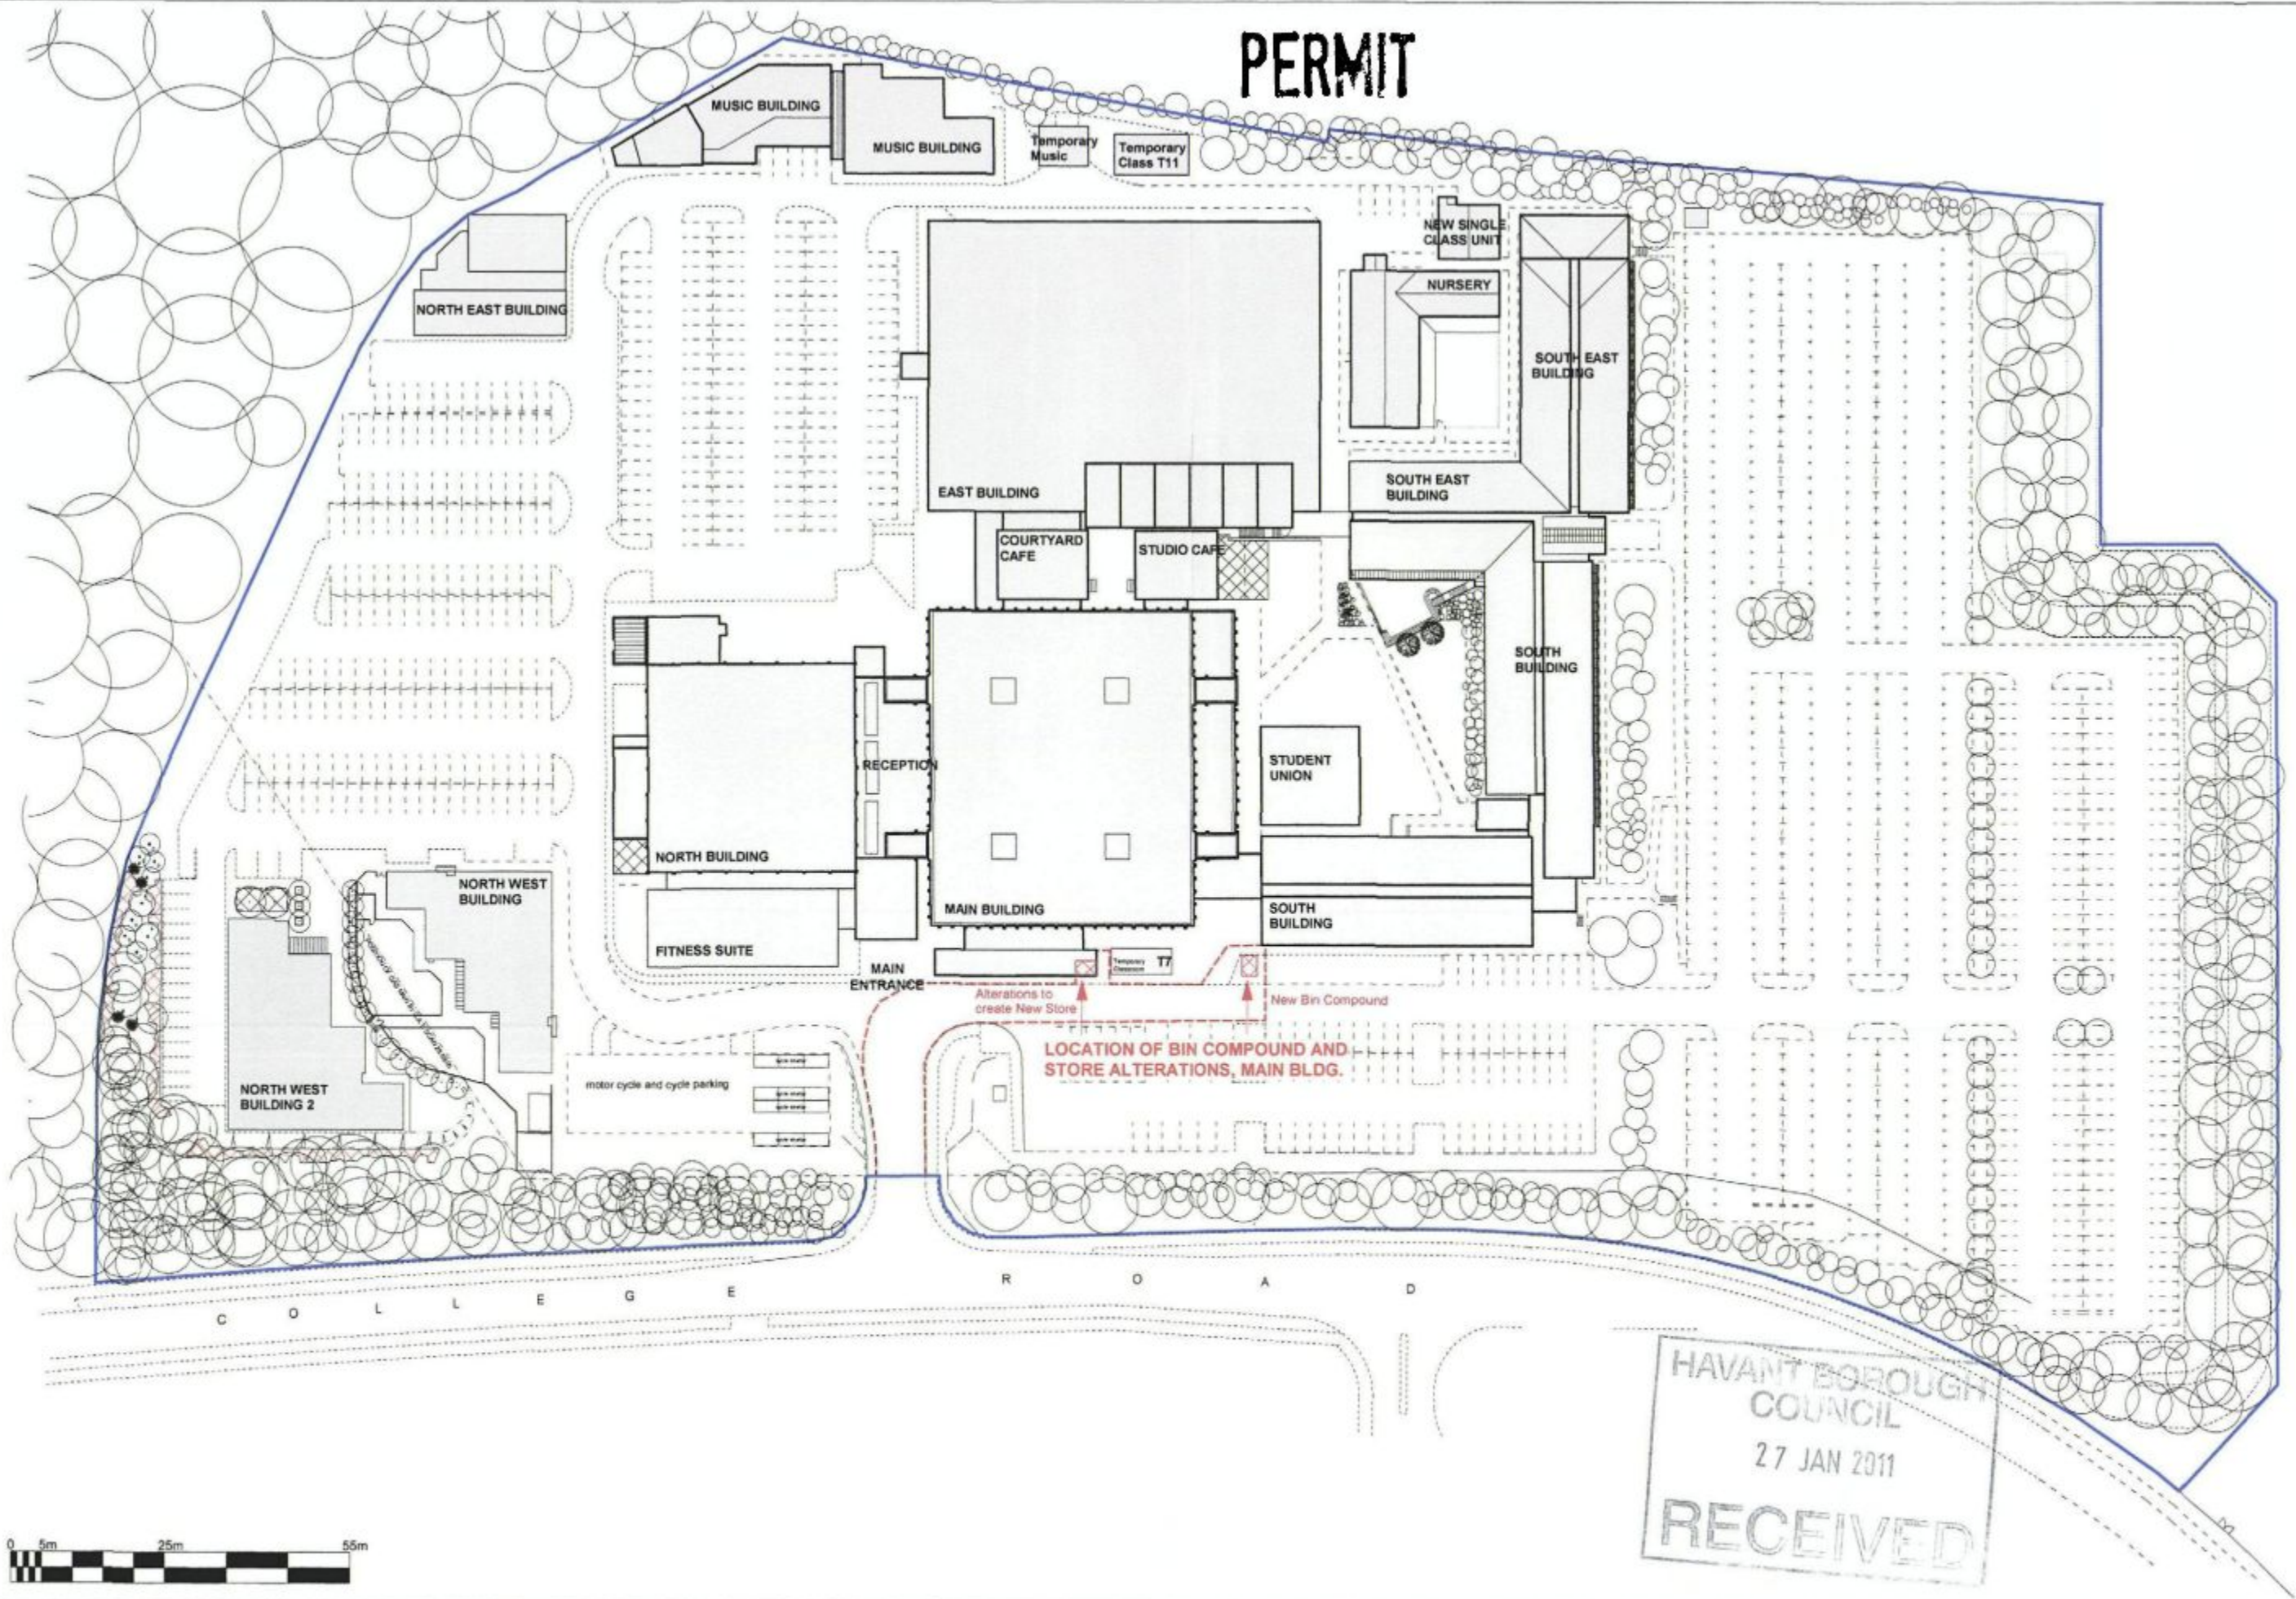

HAVANT BOROUGH
COUNCIL
27 JAN 2011
RECEIVED

Note:-
Site Location Plan
drawing based on
HCC Property Services
Survey drawings

ORIGINAL DRAWING A3

rev	description	date	by

South Downs College,
College Road,
Havant PO7 8AA,
tel: (02392) 841841

SCALE	DATE	DRAWN	FILE REF
1:1000 at A3	Jan. 11	gd	SDC-CateringBinStore -alts 11

PROJECT		
South Downs College, College Road, Havant Catering Bin Compound and Store Alts.		
SHEET CONTENTS	DRAWING NO.	REV
Location Plan	E250111/02	-