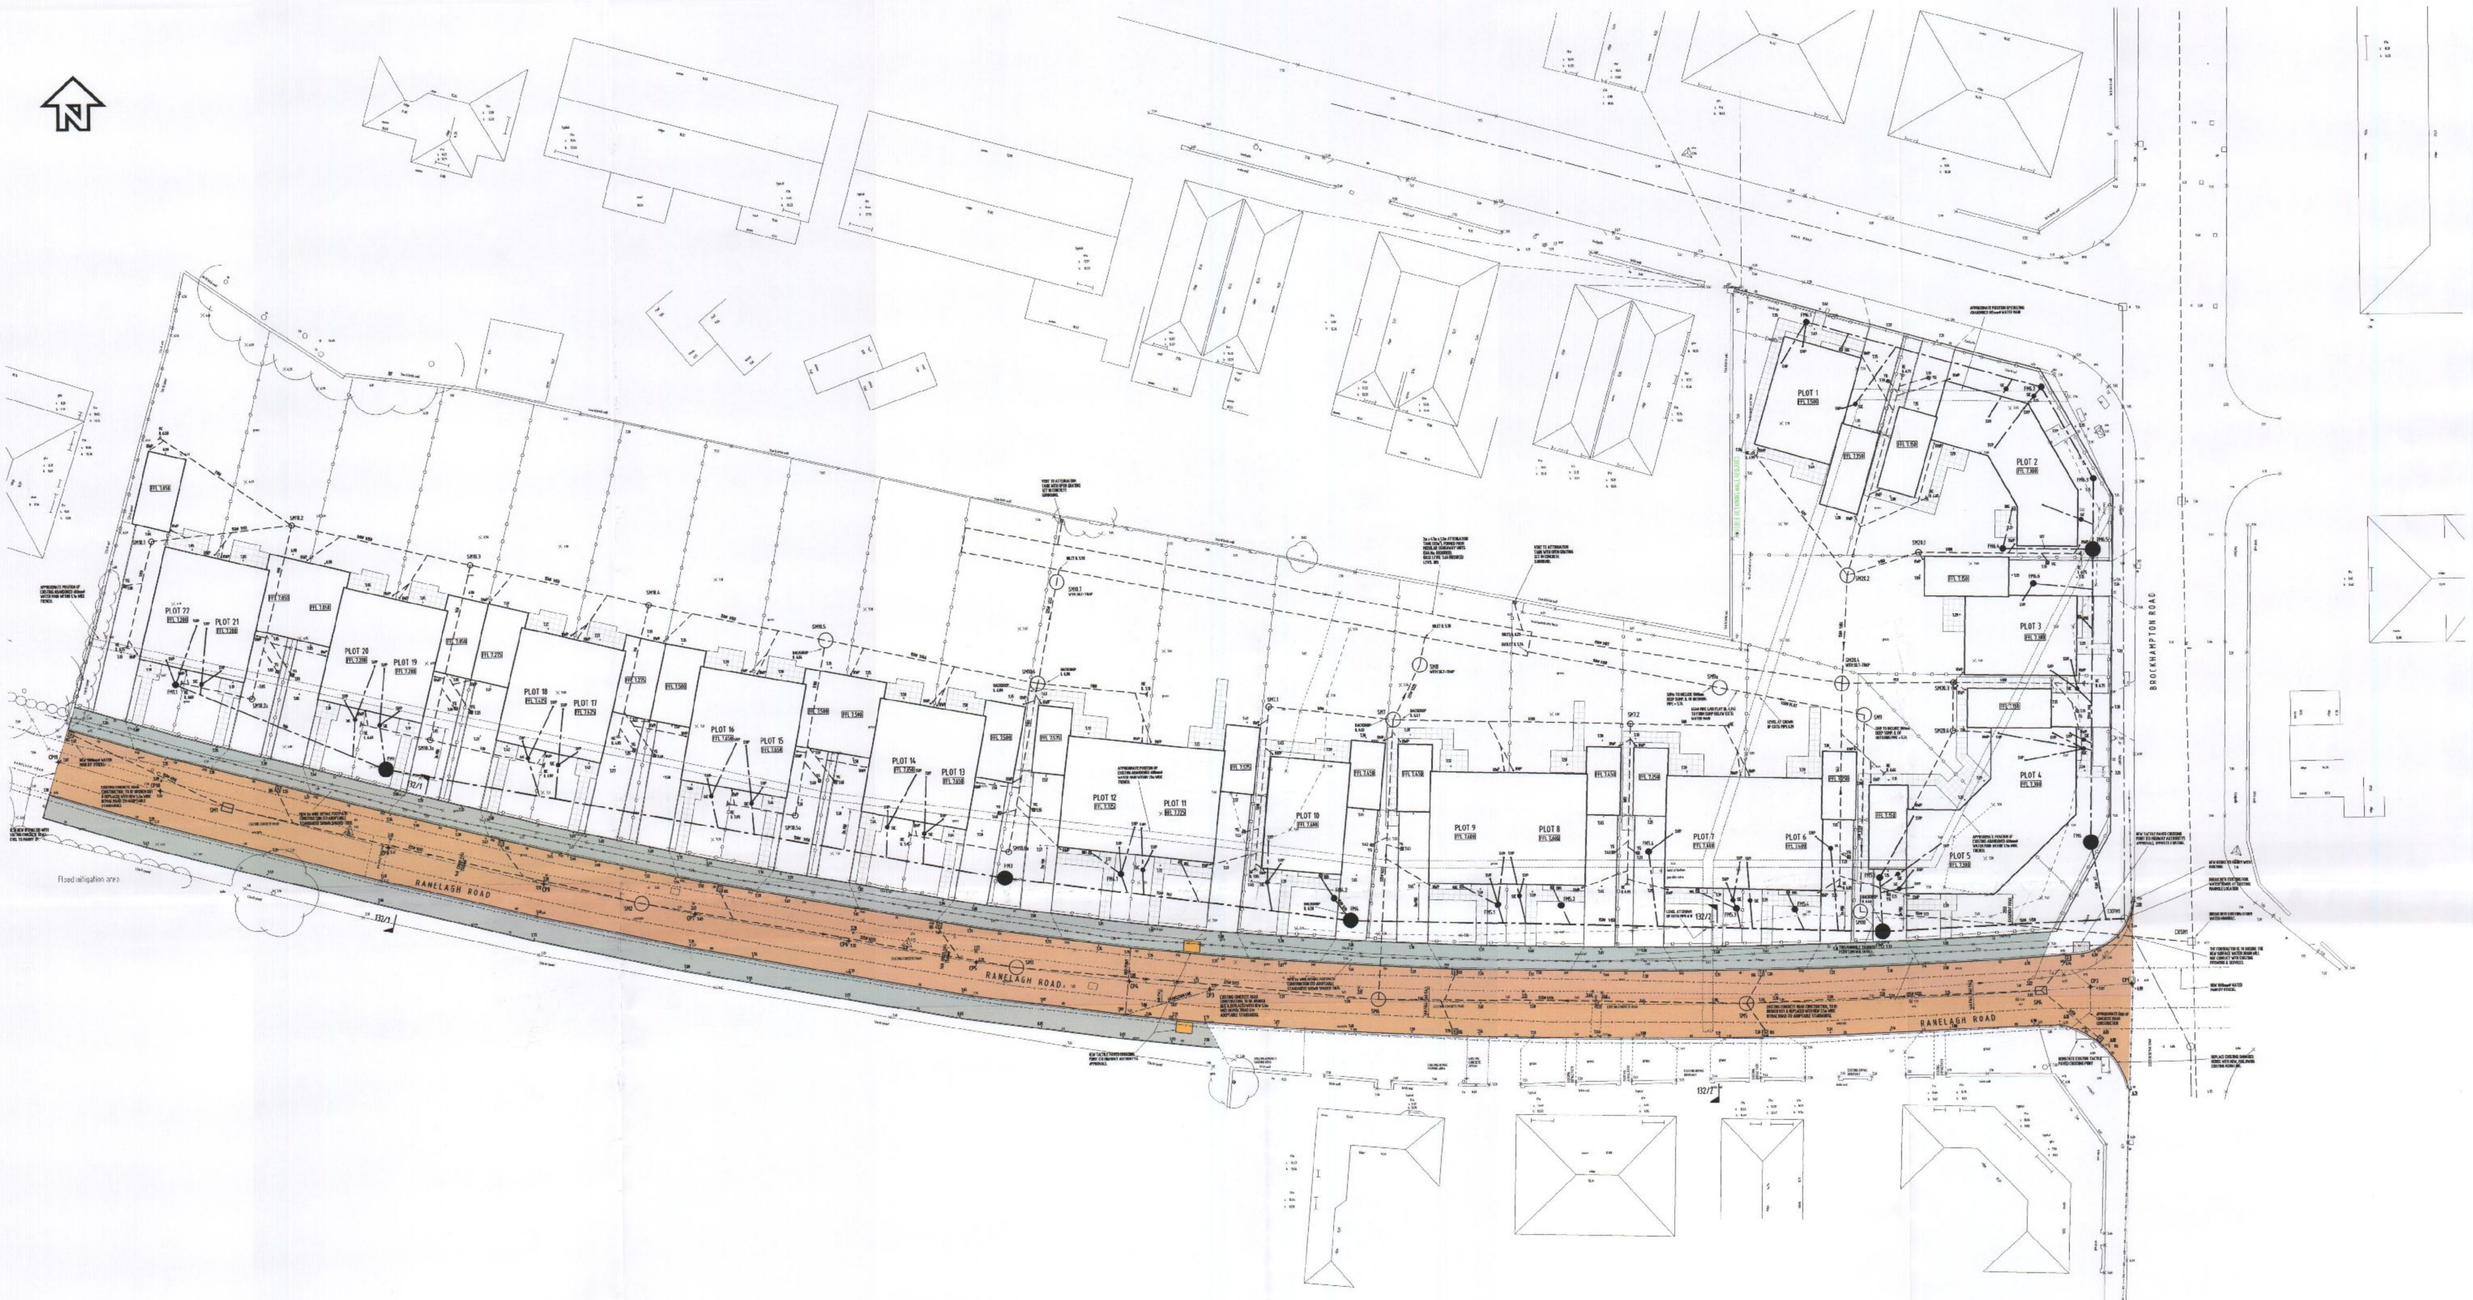


GENERAL

1. This drawing is to be read in conjunction with all drawings and specifications issued by the Engineer, Architect and other Specialists.
2. DO NOT SCALE THIS DRAWING. Use figured dimensions only.
3. Any apparent discrepancies in dimensions or details should be referred to Mayhew Callum Ltd.

REASONABLE SKILL, CARE AND DILIGENCE HAS BEEN EXERCISED IN COMPILING AND CO-ORDINATING THE POSITIONS OF EXISTING SERVICES, HOWEVER THE COMPLETENESS AND ACCURACY OF THE UNDERGROUND SERVICES INFORMATION SHOWN ON THIS DRAWING CANNOT BE GUARANTEED. THE CONTRACTOR IS ADVISED TO VERIFY THE EXISTENCE AND EXACT POSITION PRIOR TO THE COMMENCEMENT OF WORK.

NOTE:
ALL HIGHWAY DRAINAGE, SURFACE WATER DRAINS FROM SM6 UP TO ATTENUATION TANK, DRAINAGE LEAVING ATTENUATION TANK UP TO EXSM1, AND FOUL WATER DRAINAGE FROM FM1 TO EXFM1 (INCLUSIVE) AND FROM FM6 TO EXFM1 (INCLUSIVE) ARE TO BE CONSTRUCTED TO ADOPTABLE STANDARDS.

Rev.	Amendments	Date
A	VEHICLE TRACKING REMOVED, TACTILE CROSSING ADDED.	23/6/11

MAYHEW CALLUM Ltd
CONSULTING STRUCTURAL AND CIVIL ENGINEERS
450 The Grange, Romsey Road
Michelmersh
Romsey
Hampshire, SO51 0AE
Telephone: (01794) 368 810
Facsimile: (01794) 367 229
Email: Mayhewcallum@btinternet.com
Website: www.mayhewcallum.co.uk

HAVANT BOROUGH COUNCIL
28 JUN 2011
RECEIVED

Project: PROPOSED DEVELOPMENT AT RANELAGH ROAD HAVANT, HAMPSHIRE

Drawing: EXTERNAL WORKS GA SHOWING FOOTPATH REMOVED ADJACENT TO EXTG PROPERTIES

Client: LEADBITTER HOMES

Drawn	RJB	Drawing Number
Date	MAY 11	90303-SK10
Checked	PC	
Date	MAY 11	
Scales	1:250	
Revisions	A	